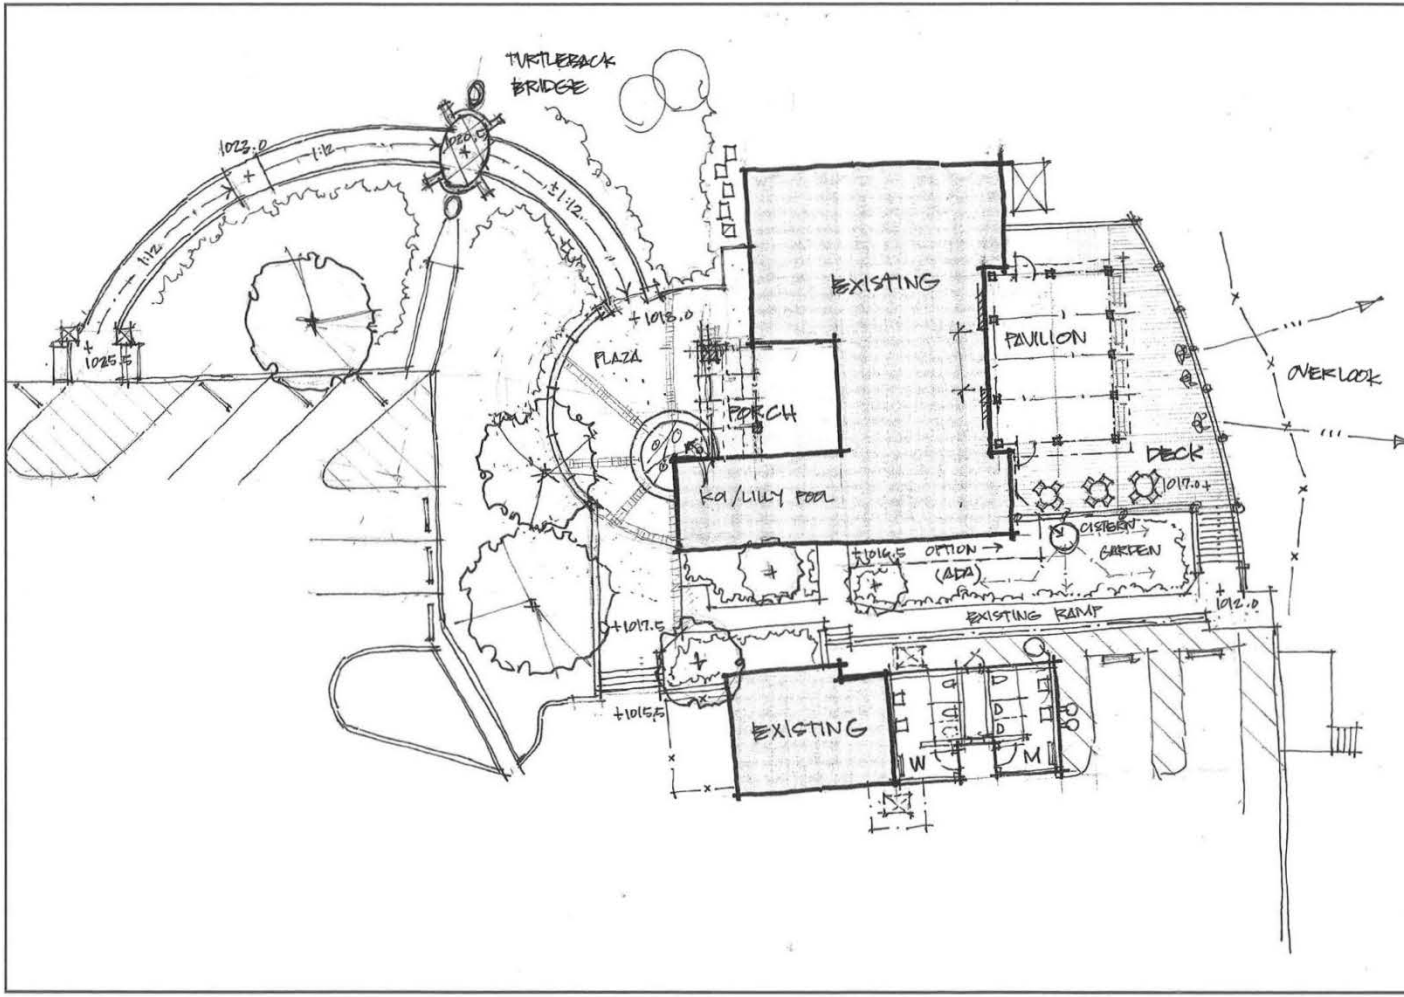

KACENA DESIGN

SEAL

LOCATION

DUNWOODY NATURE CENTER
RENOVATIONS & ADDITIONS
5343 ROBERTS DRIVE
DUNWOODY, GA 30338

SHEET TITLE

MASTER PLAN

DRAWN:
CHECKED:
SCALE:

DATE PRINTED

OCT 2, 2013

REV.	DATE	REMARKS

SHEET NUMBER

S1.0

OF SHEETS