CITY	PROJECT NUMBER	SHEET NO.	TOTAL SHEETS
DUNWOODY	–	10	74

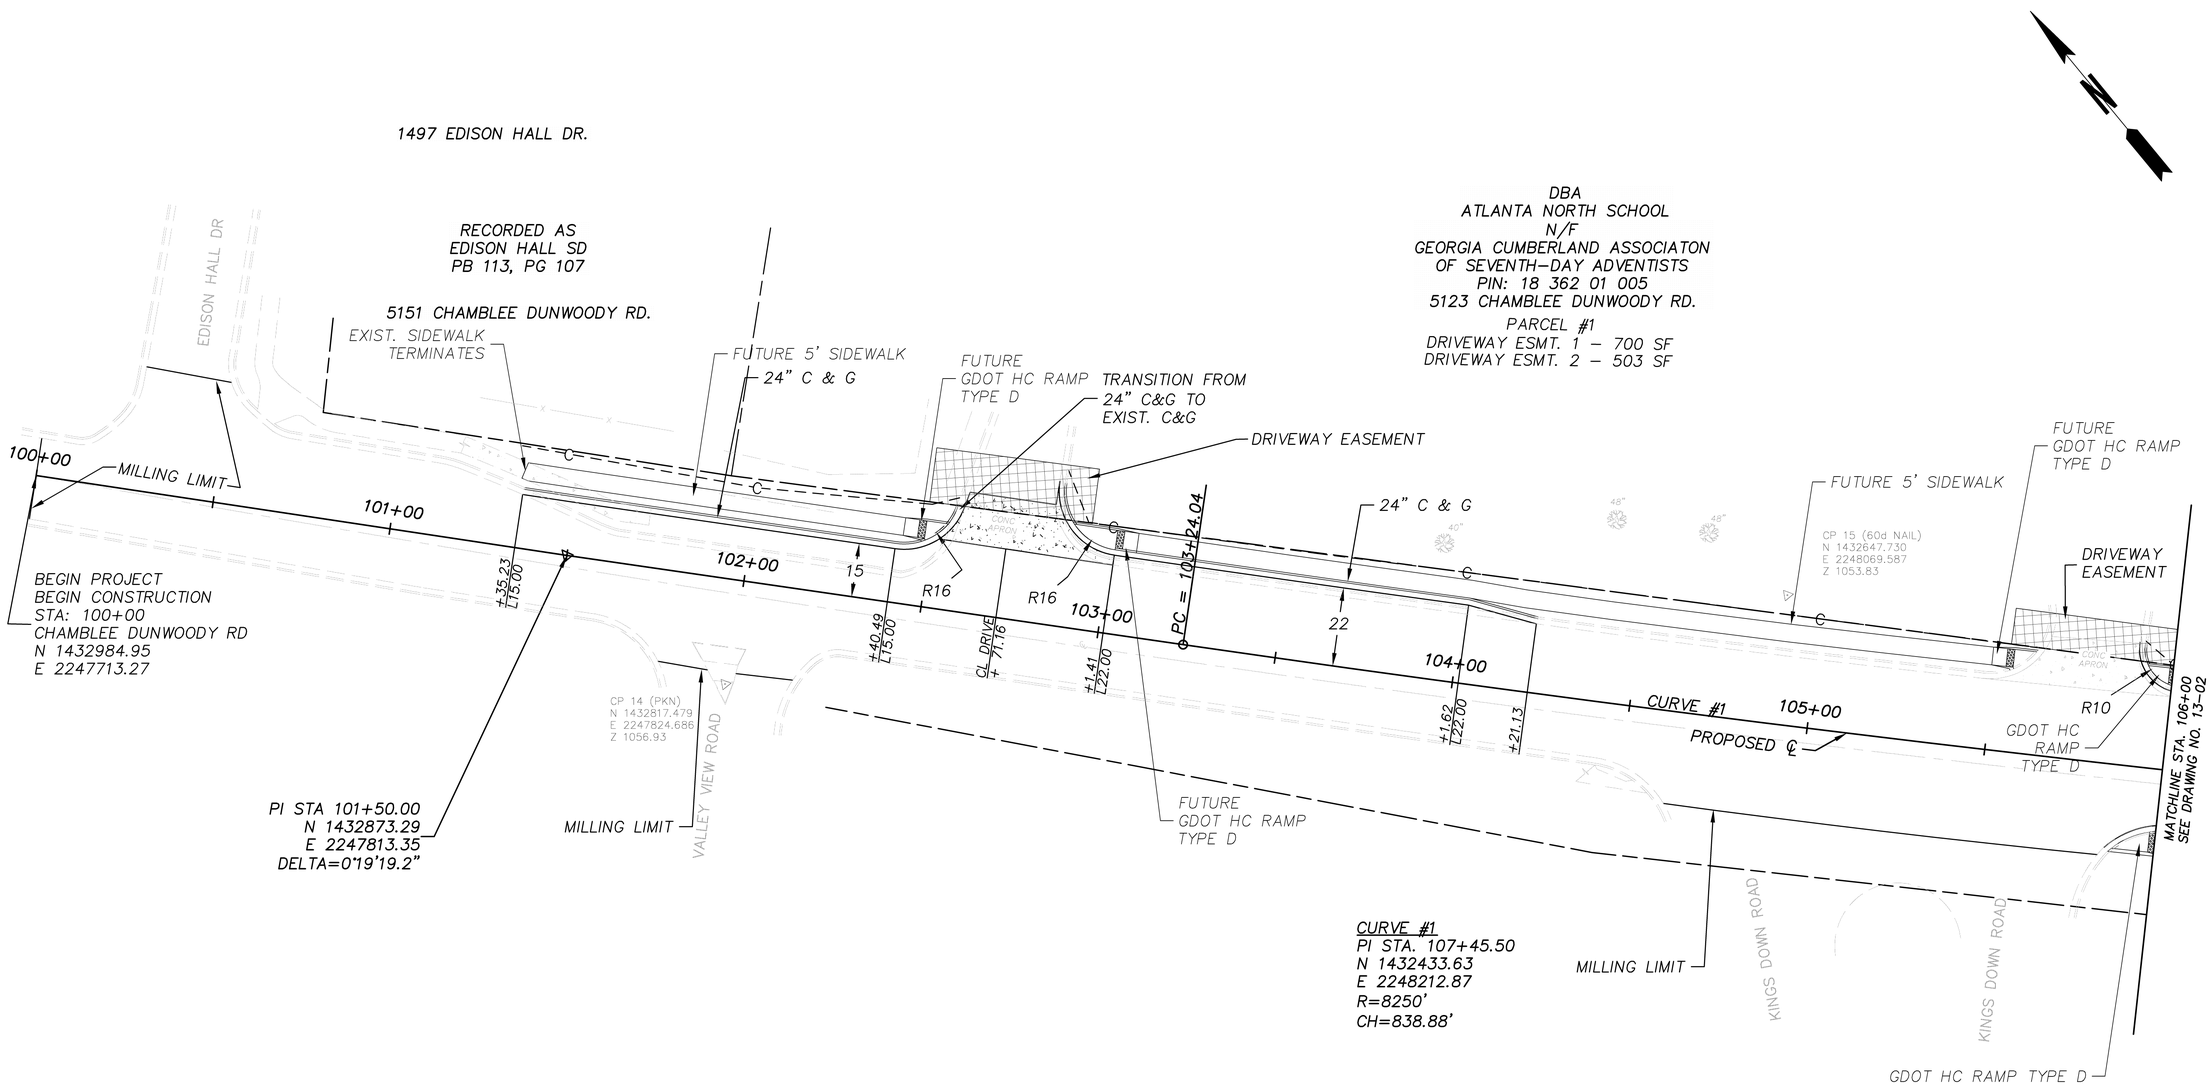

Apr 09, 2012

GEORGIA REGISTERED No. 23306 PROFESSIONAL ENGINEER Chad W. Epple

Drawing name: I:\CUSTOMERS_PROJECTS\721 City of Dunwoody\721-12-008 Chamblee Dunwoody sidewalks\Eng\Construction\CHAM-DUNWY_SHEET LAYOUT.dwg
Date – Time: Apr 09, 2012 – 3:06pm

PROPERTY AND EX. R/W LINE	
REQUIRED R/W LINE	
CONSTRUCTION LIMITS	F C
PERMANENT EASEMENT FOR MAINTENANCE	
TEMPORARY EASEMENT FOR CONSTRUCTION	
EASEMENT FOR CONSTRUCTION OF DRIVEWAYS	
PERMANENT DRAINAGE EASEMENT	
STORM LINE	
TELEPHONE LINE	T
OH POWER LINE	Z
UG POWER LINE	P
WATER LINE	W
FIBER OPTIC LINE	FO
GAS LINE	GAS
SANITARY SEWER LINE	SS
LIGHTING CONDUIT	
RETAINING WALL	
LIMIT OF DISTURBANCE	

Dunwoody
*Smart people – Smart city

SEI
SOUTHEASTERN ENGINEERING, INC.
2470 Sandy Plains Road Marietta, Georgia 30066
tel: 770-321-3936 fax: 770-321-3935
www.seengineering.com

SCALE IN FEET
0 20 40 80

REVISION DATES

CITY OF DUNWOODY
PUBLIC WORKS DEPARTMENT
OFFICE: PUBLIC WORKS DATE: 04/09/12

MAINLINE PLAN

CHAMBLEE–DUNWOODY RD IMPROVEMENTS

SHEET NO. 13–01

CITY	PROJECT NUMBER	SHEET NO.	TOTAL SHEETS
DUNWOODY	–	11	74

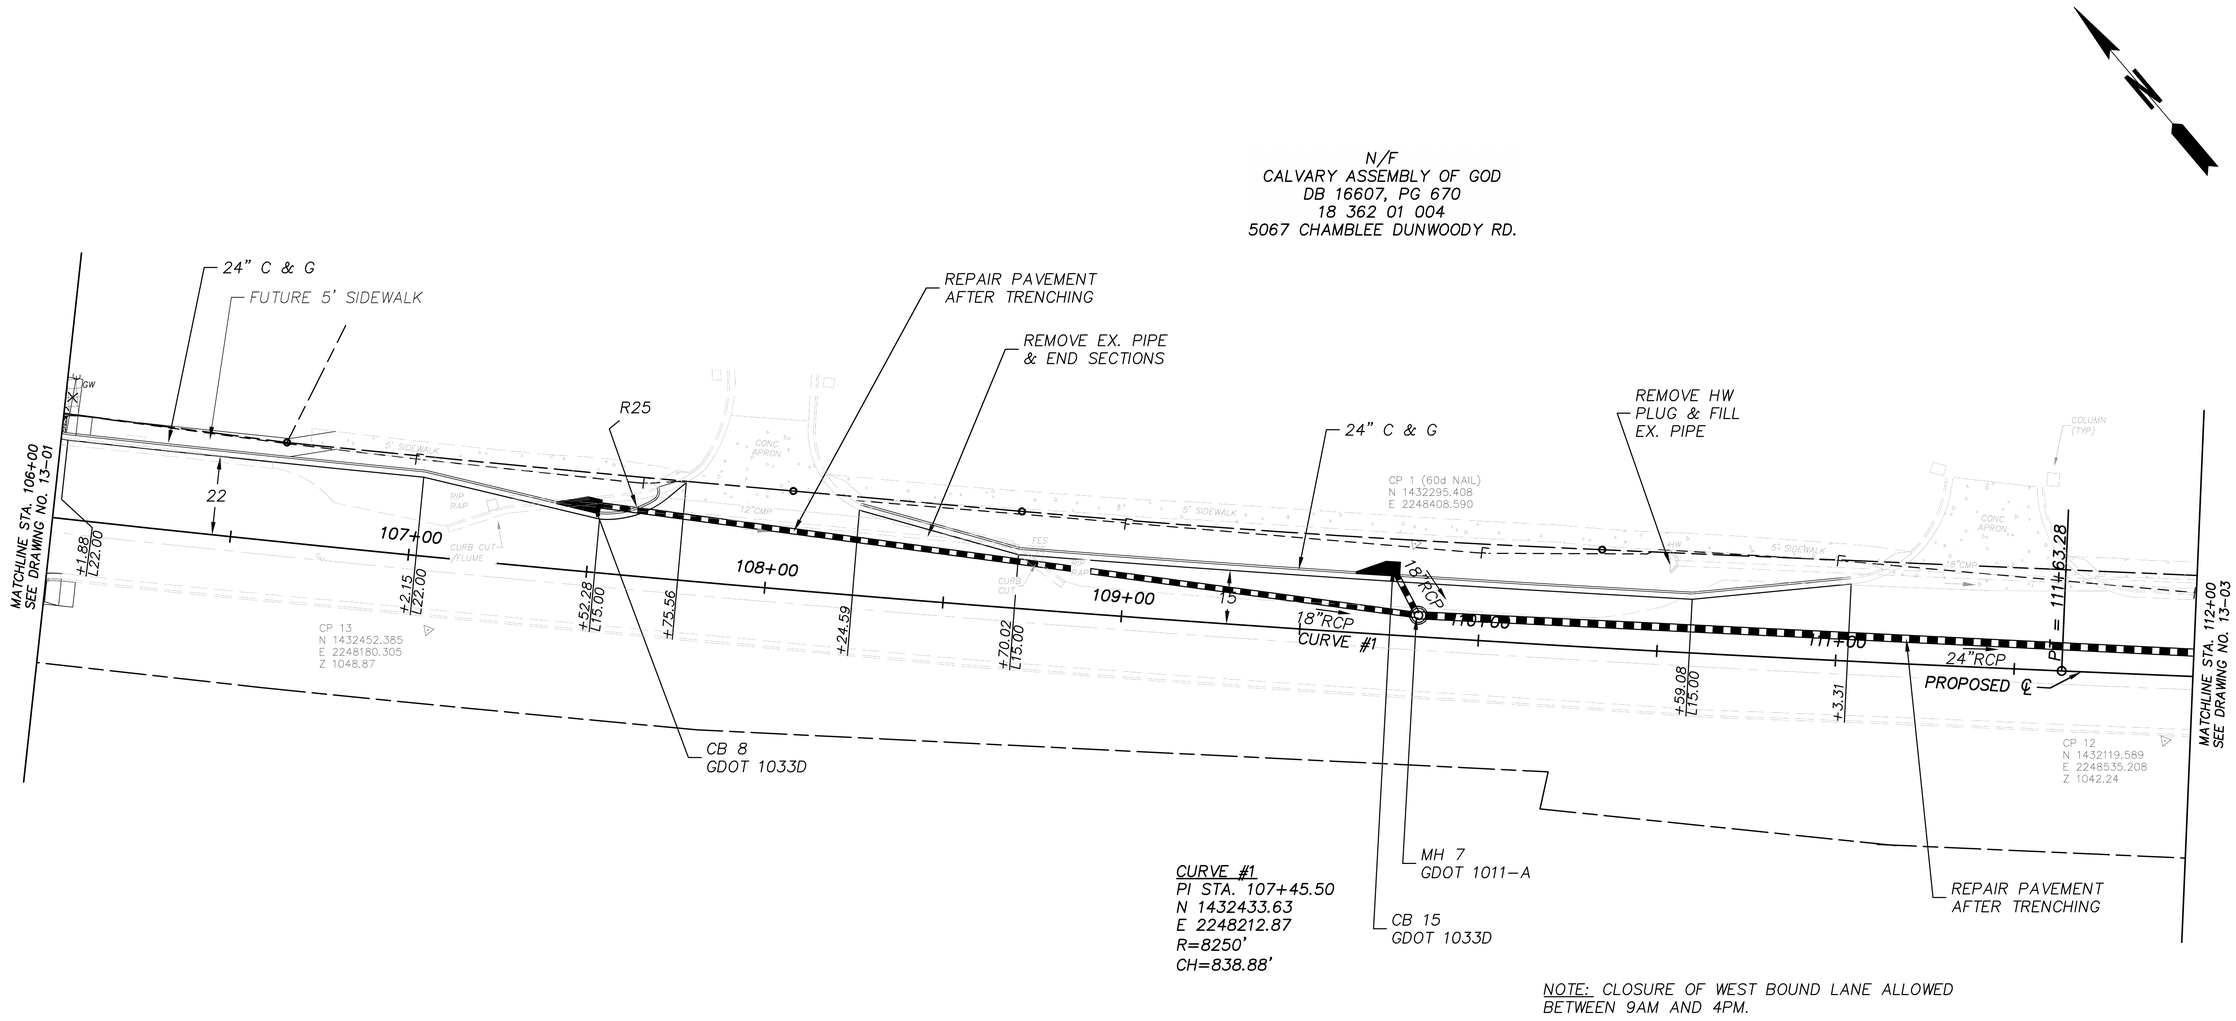

NOTE: CLOSURE OF WEST BOUND LANE ALLOWED BETWEEN 9AM AND 4PM.

Apr 09, 2012

GEORGIA REGISTERED No. 23306 PROFESSIONAL ENGINEER Chad W. Epple

PROPERTY AND EX. R/W LINE	STORM LINE
REQUIRED R/W LINE	TELEPHONE LINE
CONSTRUCTION LIMITS	OH POWER LINE
PERMANENT EASEMENT FOR MAINTENANCE	UG POWER LINE
TEMPORARY EASEMENT FOR CONSTRUCTION	WATER LINE
EASEMENT FOR CONSTRUCTION OF DRIVEWAYS	FIBER OPTIC LINE
PERMANENT DRAINAGE EASEMENT	GAS LINE
	SANITARY SEWER LINE
	LIGHTING CONDUIT
	RETAINING WALL
	LIMIT OF DISTURBANCE

Dunwoody*
*Smart people – Smart city

SEI
SOUTHEASTERN ENGINEERING, INC.
2470 Sandy Plains Road Marietta, Georgia 30066
tel: 770-321-3936 fax: 770-321-3935
www.seengineering.com

SCALE IN FEET
0 20 40 80

REVISION DATES

CITY OF DUNWOODY
PUBLIC WORKS DEPARTMENT
OFFICE: PUBLIC WORKS DATE: 04/09/12

MAINLINE PLAN

CHAMBLEE-DUNWOODY RD IMPROVEMENTS

SHEET NO. 13-02

Drawing name: I:\CUSTOMERS_PROJECTS\721 City of Dunwoody\721-12-008 Chamblee Dunwoody sidewalks\Eng\Construction\CHAM-DUNWY_SHEET LAYOUT.dwg
Date - Time: Apr 09, 2012 - 3:31pm

CITY	PROJECT NUMBER	SHEET NO.	TOTAL SHEETS
DUNWOODY	–	12	74

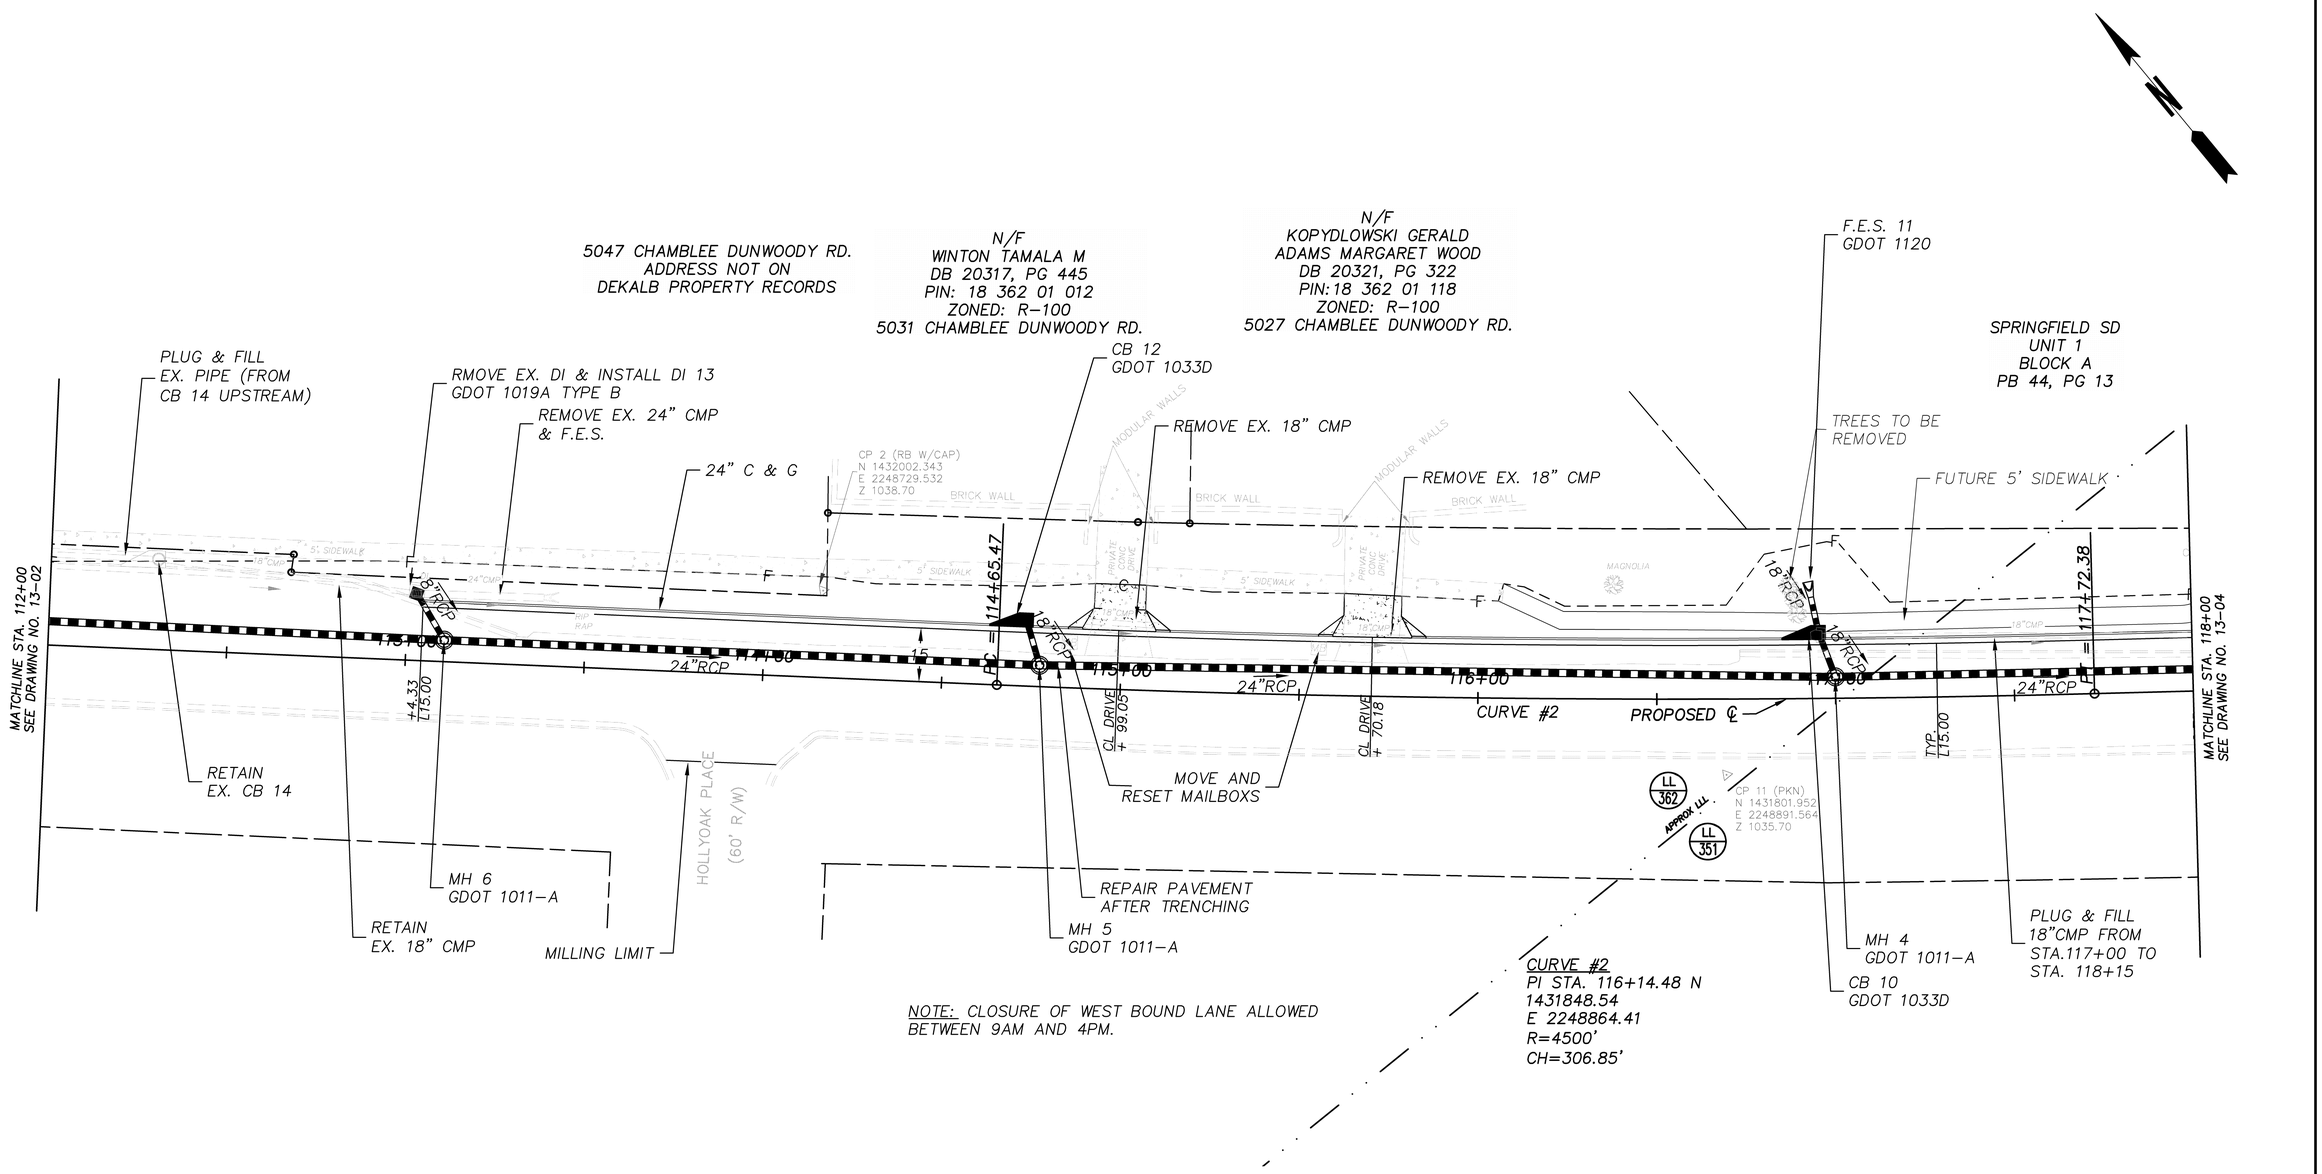

Apr 09, 2012

GEORGIA REGISTERED No. 23306 PROFESSIONAL ENGINEER Chad W. Epple

PROPERTY AND EX. R/W LINE	STORM LINE		
REQUIRED R/W LINE	TELEPHONE LINE	T	
CONSTRUCTION LIMITS	OH POWER LINE	Z	
PERMANENT EASEMENT FOR MAINTENANCE	UG POWER LINE	P	
TEMPORARY EASEMENT FOR CONSTRUCTION	WATER LINE	W	
EASEMENT FOR CONSTRUCTION OF DRIVEWAYS	FIBER OPTIC LINE	FO	
PERMANENT DRAINAGE EASEMENT	GAS LINE	GAS	
	SANITARY SEWER LINE	SS	
	LIGHTING CONDUIT		
	RETAINING WALL		
	LIMIT OF DISTURBANCE		

Dunwoody*
*Smart people – Smart city

SEI
SOUTHEASTERN ENGINEERING, INC.
2470 Sandy Plains Road Marietta, Georgia 30066
tel: 770-321-3936 fax: 770-321-3935
www.seengineering.com

SCALE IN FEET
0 20 40 80

REVISION DATES

CITY OF DUNWOODY
PUBLIC WORKS DEPARTMENT

OFFICE: PUBLIC WORKS DATE: 04/09/12

MAINLINE PLAN

CHAMBLEE-DUNWOODY RD IMPROVEMENTS

SHEET NO. 13-03

Drawing name: I:\CUSTOMERS_PROJECTS\721 City of Dunwoody\721-12-008 Chamblee Dunwoody sidewalks\Eng\Construction\CHAM-DUNWY_SHEET LAYOUT.dwg
Date - Time: Apr 09, 2012 - 3:01pm

CITY	PROJECT NUMBER	SHEET NO.	TOTAL SHEETS
DUNWOODY	–	13	74

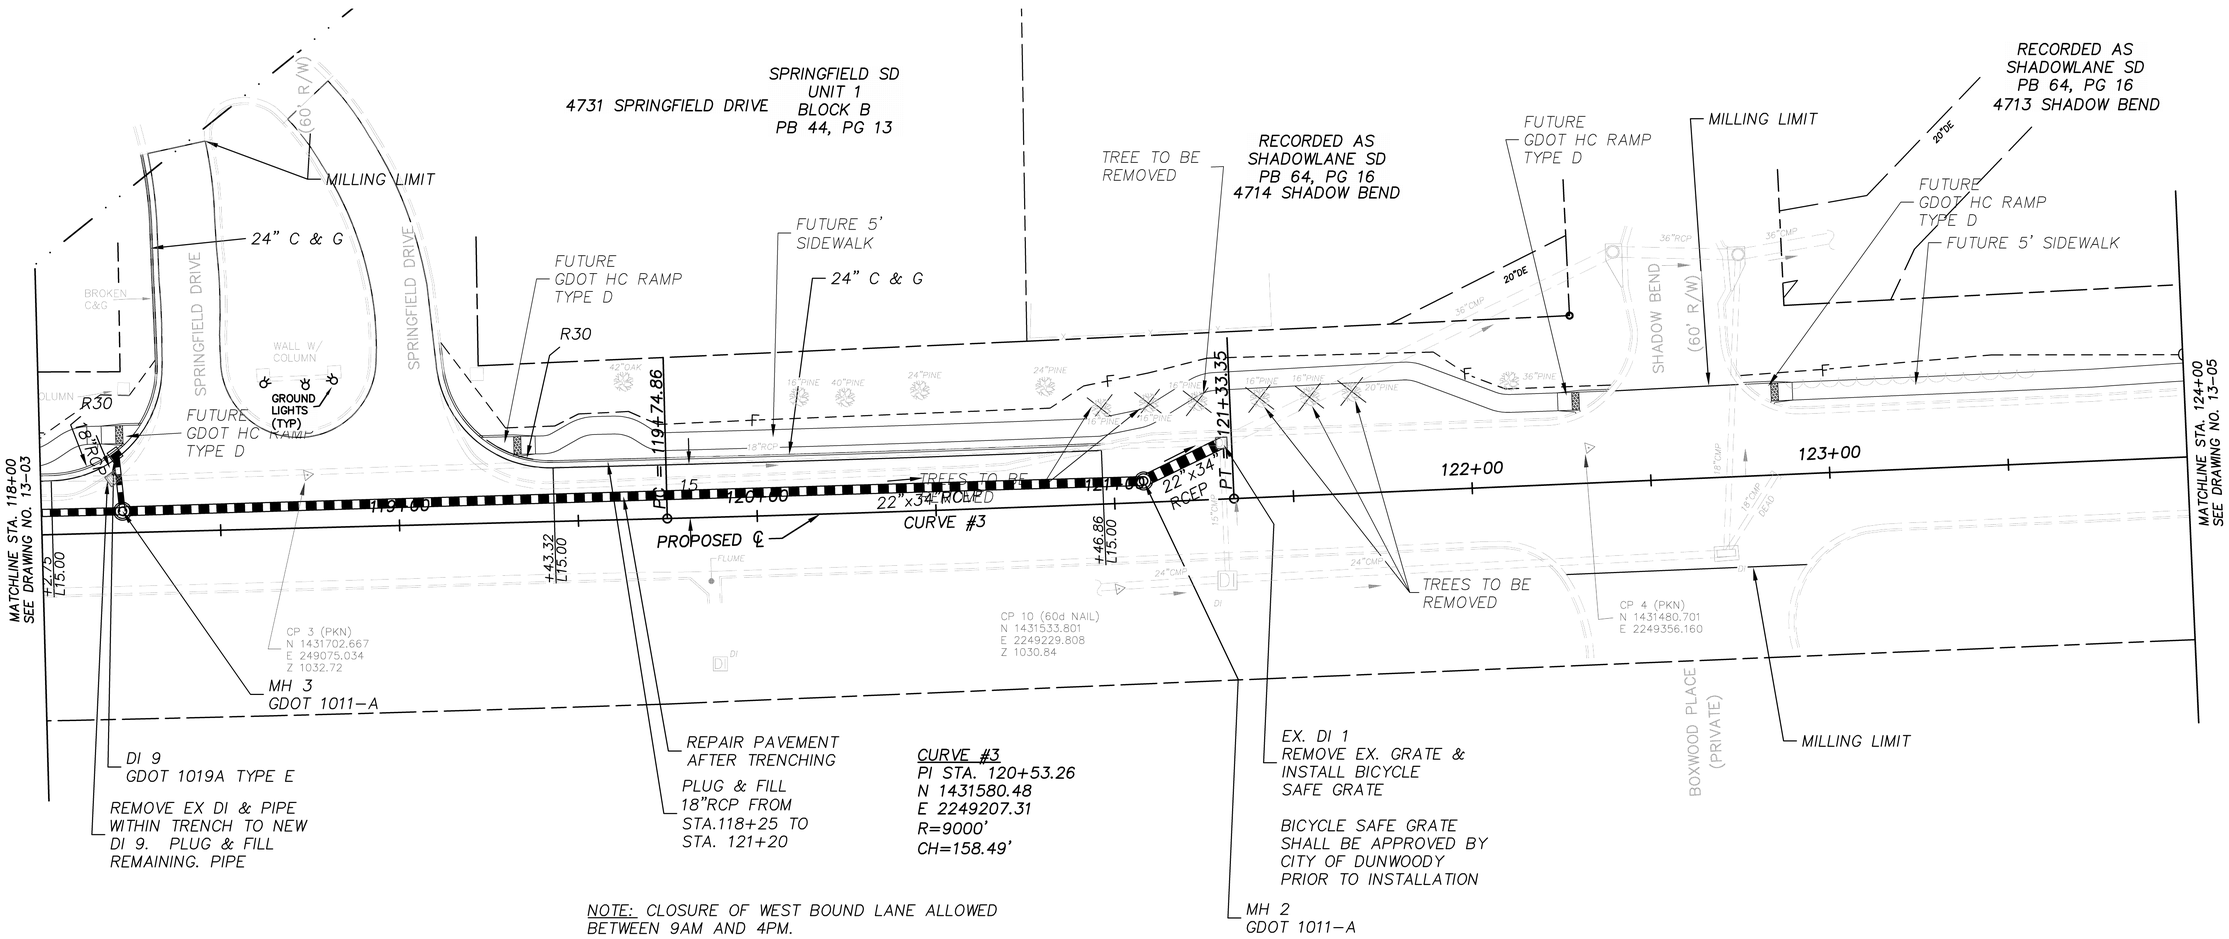

Apr 09, 2012

GEORGIA REGISTERED No. 23306 PROFESSIONAL ENGINEER Chad W. Epple

PROPERTY AND EX. R/W LINE	—R—
REQUIRED R/W LINE	
CONSTRUCTION LIMITS	—F—C—
PERMANENT EASEMENT FOR MAINTENANCE	
TEMPORARY EASEMENT FOR CONSTRUCTION	
EASEMENT FOR CONSTRUCTION OF DRIVEWAYS	
PERMANENT DRAINAGE EASEMENT	
STORM LINE	
TELEPHONE LINE	—T—
OH POWER LINE	—Z—
UG POWER LINE	—P—
WATER LINE	—W—
FIBER OPTIC LINE	—FO—
GAS LINE	—GAS—
SANITARY SEWER LINE	—SS—
LIGHTING CONDUIT	
RETAINING WALL	
LIMIT OF DISTURBANCE	

Dunwoody*
*Smart people – Smart city

SEI
SOUTHEASTERN ENGINEERING, INC.
2470 Sandy Plains Road Marietta, Georgia 30066
tel: 770-321-3936 fax: 770-321-3935
www.seengineering.com

SCALE IN FEET
0 20 40 80

REVISION DATES

CITY OF DUNWOODY
PUBLIC WORKS DEPARTMENT

OFFICE: PUBLIC WORKS DATE: 04/09/12

MAINLINE PLAN

CHAMBLEE–DUNWOODY RD IMPROVEMENTS

SHEET NO. 13–04

Drawing name: I:\CUSTOMERS_PROJECTS\721 City of Dunwoody\721-12-008 Chamblee Dunwoody sidewalks\Eng\Construction\CHAM-DUNWY_SHEET LAYOUT.dwg
Date – Time: Apr 09, 2012 – 3:50 pm

CITY	PROJECT NUMBER	SHEET NO.	TOTAL SHEETS
DUNWOODY	–	14	74

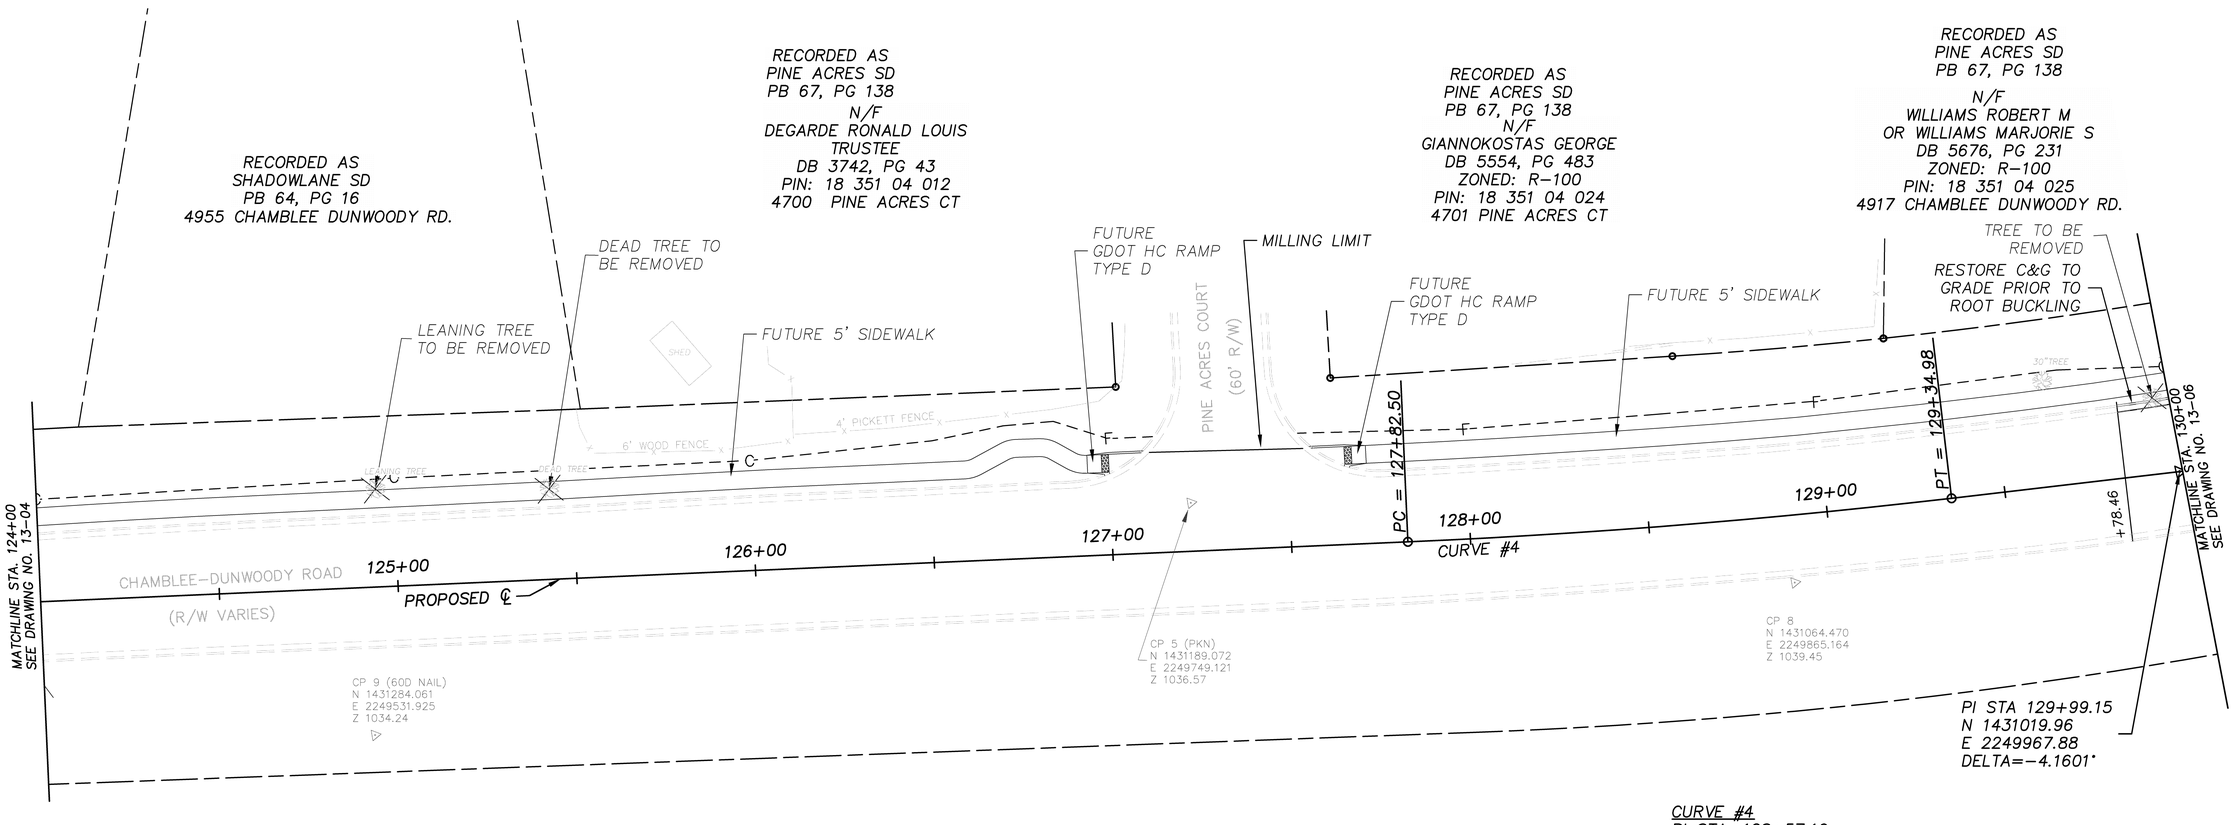

CURVE #4
PI STA. 128+57.16
N 1431096.14
E 2249849.89
R=2100'
CH=152.44'

Apr 09, 2012

GEORGIA REGISTERED No. 23306 PROFESSIONAL ENGINEER Chad W. Epple

PROPERTY AND EX. R/W LINE	STORM LINE		
REQUIRED R/W LINE	TELEPHONE LINE	T	
CONSTRUCTION LIMITS	OH POWER LINE	Z	
PERMANENT EASEMENT FOR MAINTENANCE	UG POWER LINE	P	
TEMPORARY EASEMENT FOR CONSTRUCTION	WATER LINE	W	
EASEMENT FOR CONSTRUCTION OF DRIVEWAYS	FIBER OPTIC LINE	FO	
PERMANENT DRAINAGE EASEMENT	GAS LINE	GAS	
	SANITARY SEWER LINE	SS	
	LIGHTING CONDUIT		
	RETAINING WALL		
	LIMIT OF DISTURBANCE		

Dunwoody*
*Smart people – Smart city

SEI
SOUTHEASTERN ENGINEERING, INC.
2470 Sandy Plains Road Marietta, Georgia 30066
tel: 770-321-3936 fax: 770-321-3935
www.seengineering.com

SCALE IN FEET
0 20 40 80

REVISION DATES

CITY OF DUNWOODY
PUBLIC WORKS DEPARTMENT

OFFICE: PUBLIC WORKS DATE: 04/09/12

MAINLINE PLAN

CHAMBLEE-DUNWOODY RD IMPROVEMENTS

SHEET NO. 13-05

Drawing name: I:\CUSTOMERS_PROJECTS\721 City of Dunwoody\721-12-008 Chamblee Dunwoody sidewalks\Eng\Construction\CHAM-DUNWY_SHEET LAYOUT.dwg
Date - Time: Apr 09, 2012 - 3:01pm

CITY	PROJECT NUMBER	SHEET NO.	TOTAL SHEETS
DUNWOODY	–	15	74

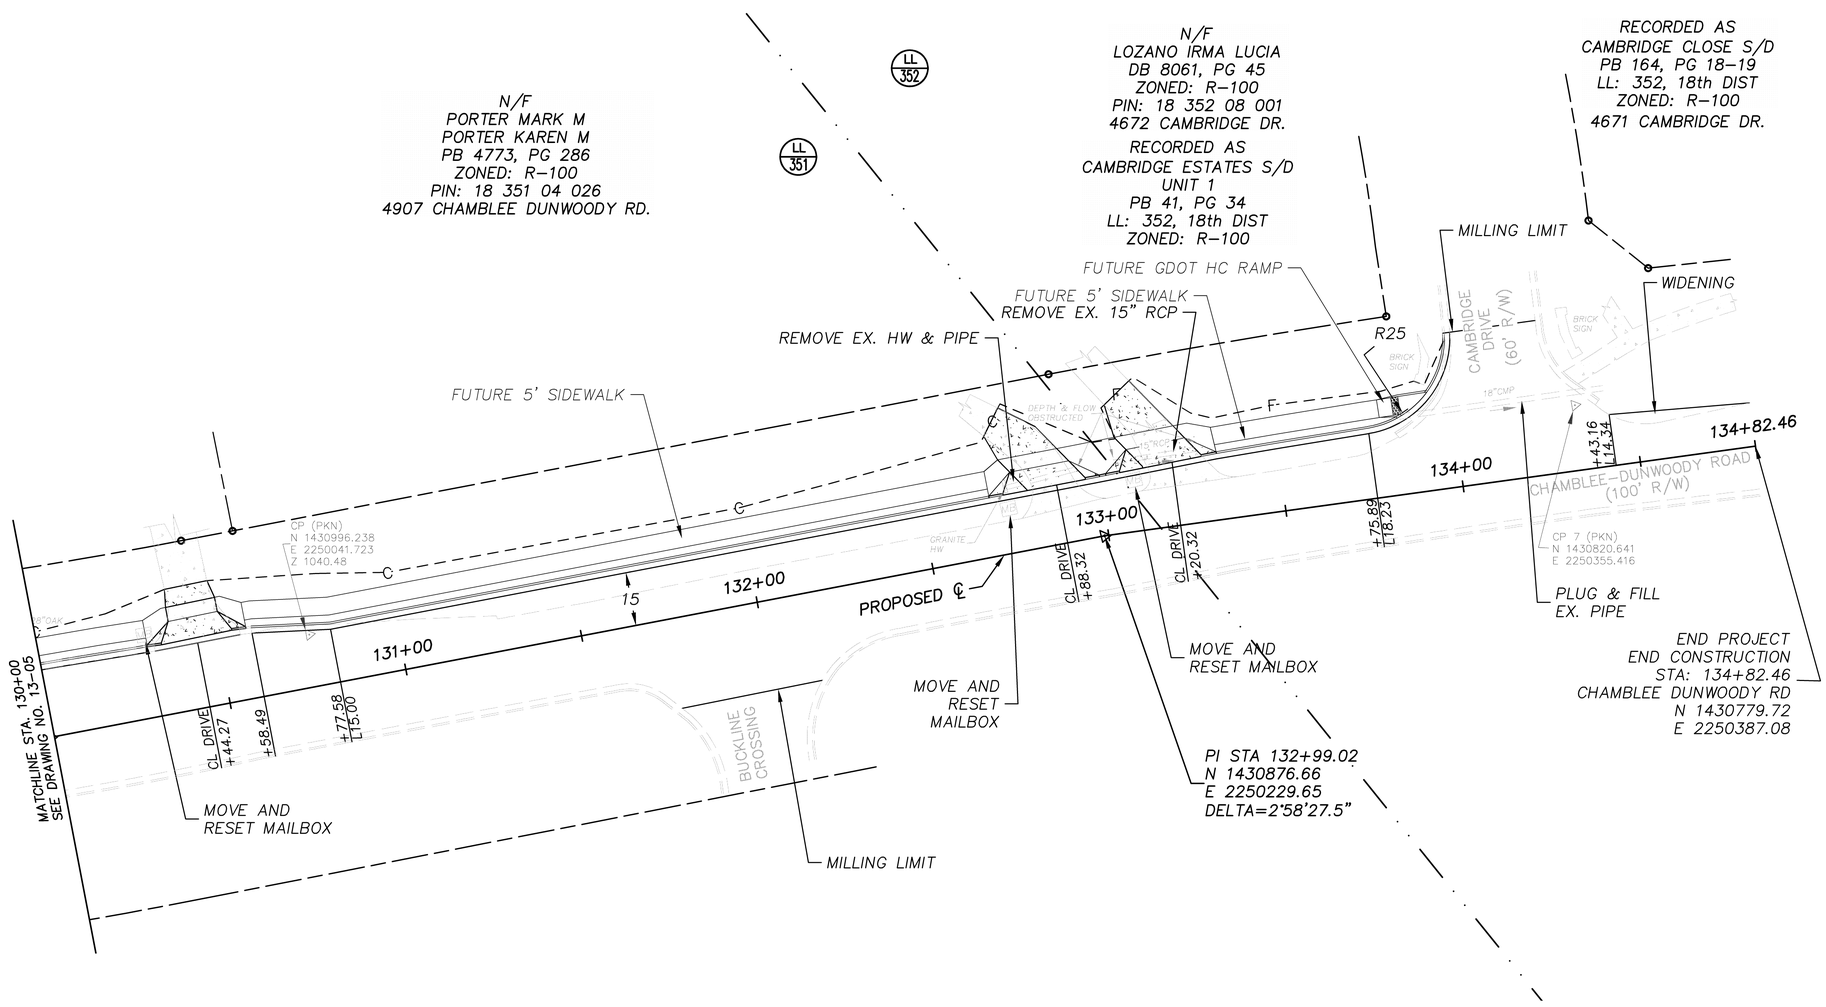

Apr 09, 2012

GEORGIA REGISTERED No. 23306 PROFESSIONAL ENGINEER Chad W. Epple

PROPERTY AND EX. R/W LINE	STORM LINE		
REQUIRED R/W LINE	TELEPHONE LINE	T	
CONSTRUCTION LIMITS	OH POWER LINE	Z	
PERMANENT EASEMENT FOR MAINTENANCE	UG POWER LINE	P	
TEMPORARY EASEMENT FOR CONSTRUCTION	WATER LINE	W	
EASEMENT FOR CONSTRUCTION OF DRIVEWAYS	FIBER OPTIC LINE	FO	
PERMANENT DRAINAGE EASEMENT	GAS LINE	GAS	
	SANITARY SEWER LINE	SS	
	LIGHTING CONDUIT		
	RETAINING WALL		
	LIMIT OF DISTURBANCE		

Dunwoody*
*Smart people – Smart city

SEI
SOUTHEASTERN ENGINEERING, INC.
2470 Sandy Plains Road Marietta, Georgia 30066
tel: 770-321-3936 fax: 770-321-3935
www.seengineering.com

SCALE IN FEET
0 20 40 80

REVISION DATES

CITY OF DUNWOODY
PUBLIC WORKS DEPARTMENT

OFFICE: PUBLIC WORKS DATE: 04/09/12

MAINLINE PLAN

CHAMBLEE–DUNWOODY RD IMPROVEMENTS

SHEET NO. 13–06

Drawing name: I:\CUSTOMERS_PROJECTS\721 City of Dunwoody\721-12-008 Chamblee Dunwoody sidewalks\Eng\Construction\CHAM-DUNWY_SHEET LAYOUT.dwg
Date – Time: Apr 09, 2012 – 3:03pm