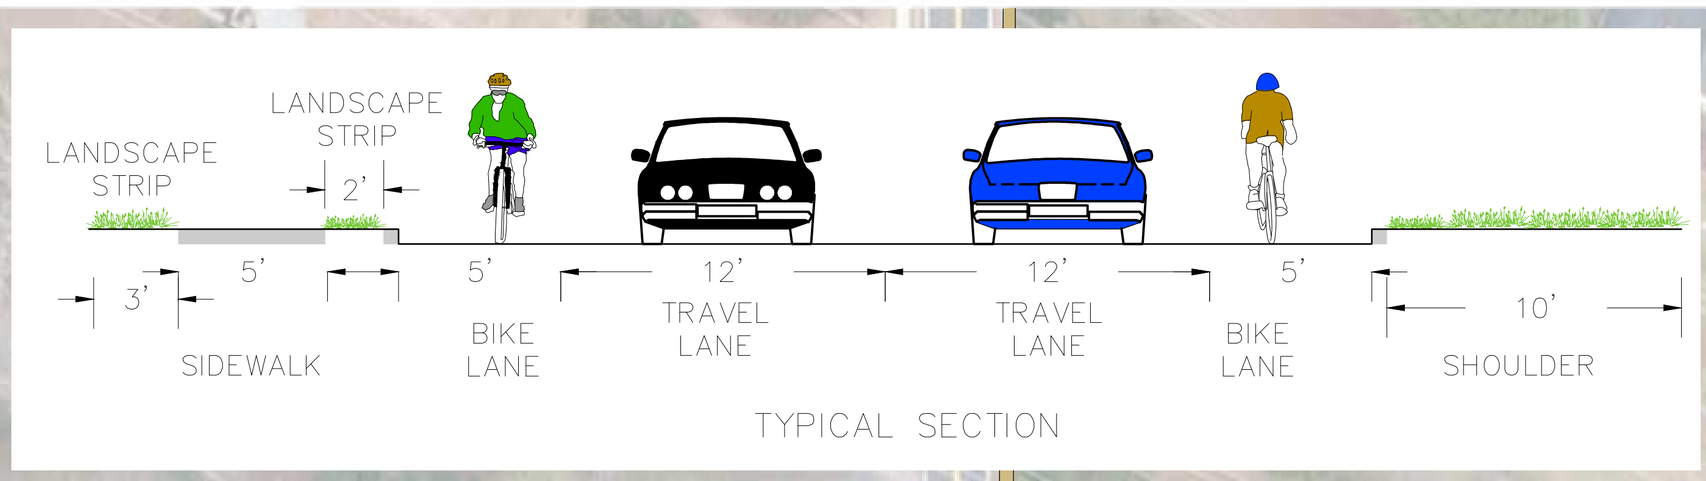

TYPICAL SECTION

OPTION: Extend Sidewalk to Coronation Drive

Spalding Drive

Required Right of Way

205'

Retaining Wall

10'

Required Right of Way

Spender Trace

Spalding Club Court

City of Sandy Springs

City of Dunwoody

Required Right of Way

Chamblee Dunwoody Road

Required Right of Way

Spalding Drive

NORTH

SOUTHEASTERN ENGINEERING, INC.