CITY OF DUNWOODY
PROPOSED SIDEWALK
VERDON DR.

LEGEND
- PROPOSED SIDEWALK
- APPROX. CENTERLINE
- APPROX. ROW

NORTH

GRAPHIC SCALE
50 0 25 50 100 200
(IN FEET)
1 inch = 50 ft.
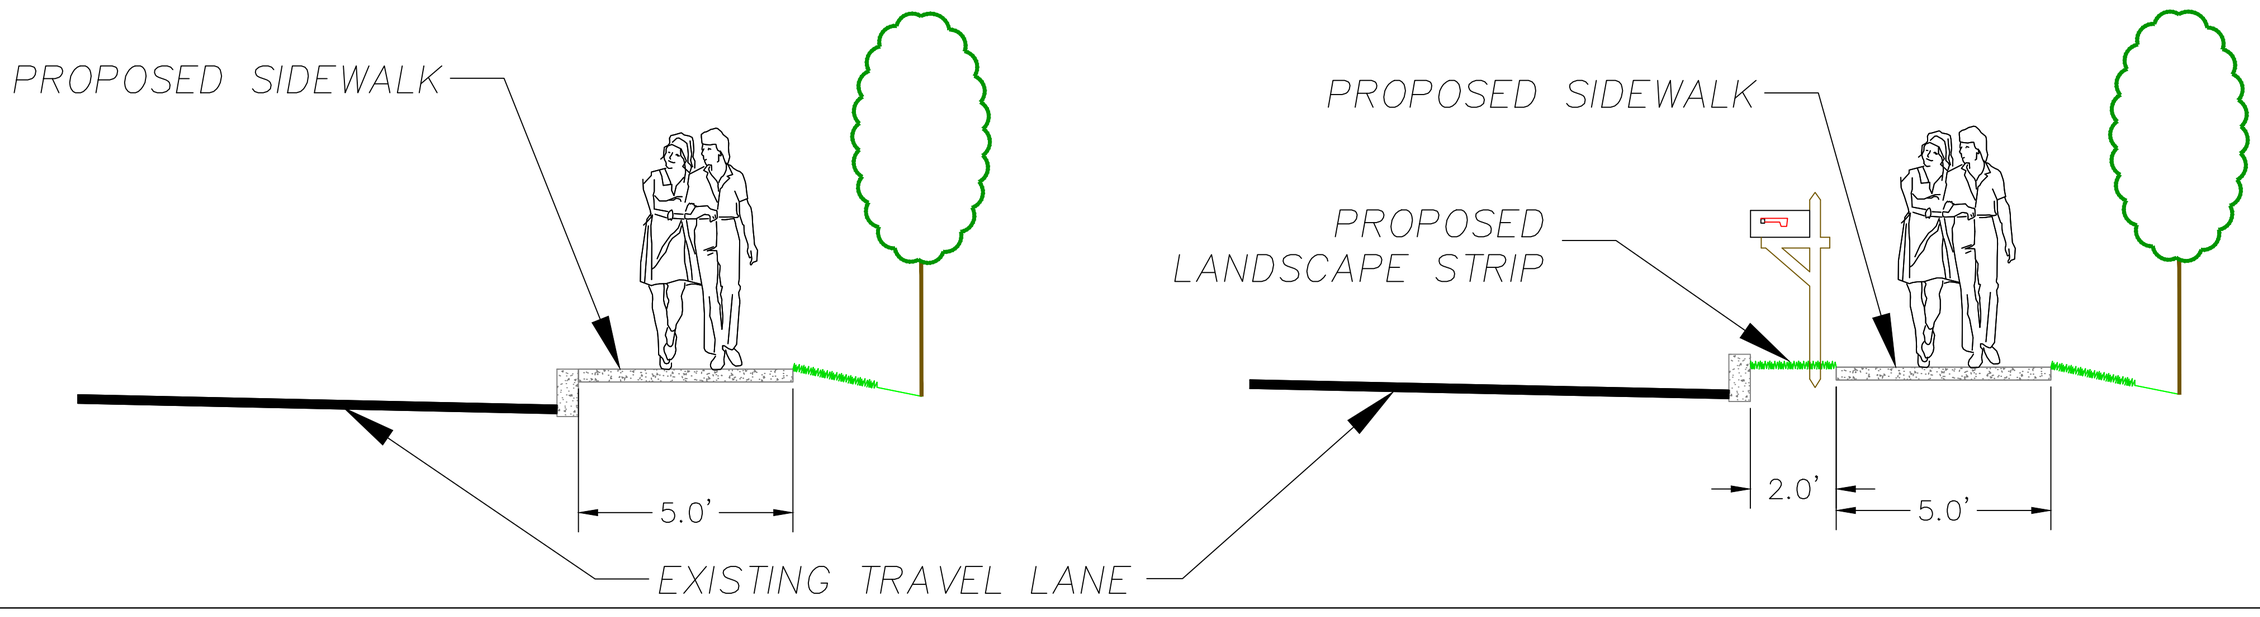
SIDEWALK TYPICAL SECTION
N.T.S.