NOTE: EXISTING CONCRETE CROSSWALKS SHALL BE COMPLETELY REMOVED AND REPLACED WITH THE PROPOSED SECTIONS SHOWN ON THIS SHEET. ALL WORK SHALL BE CONDUCTED IN ACCORDANCE WITH THE PROJECT SPECIFICATIONS.

DRAWING IS APPROXIMATE AND NOT BASED ON FIELD SURVEY DATA.

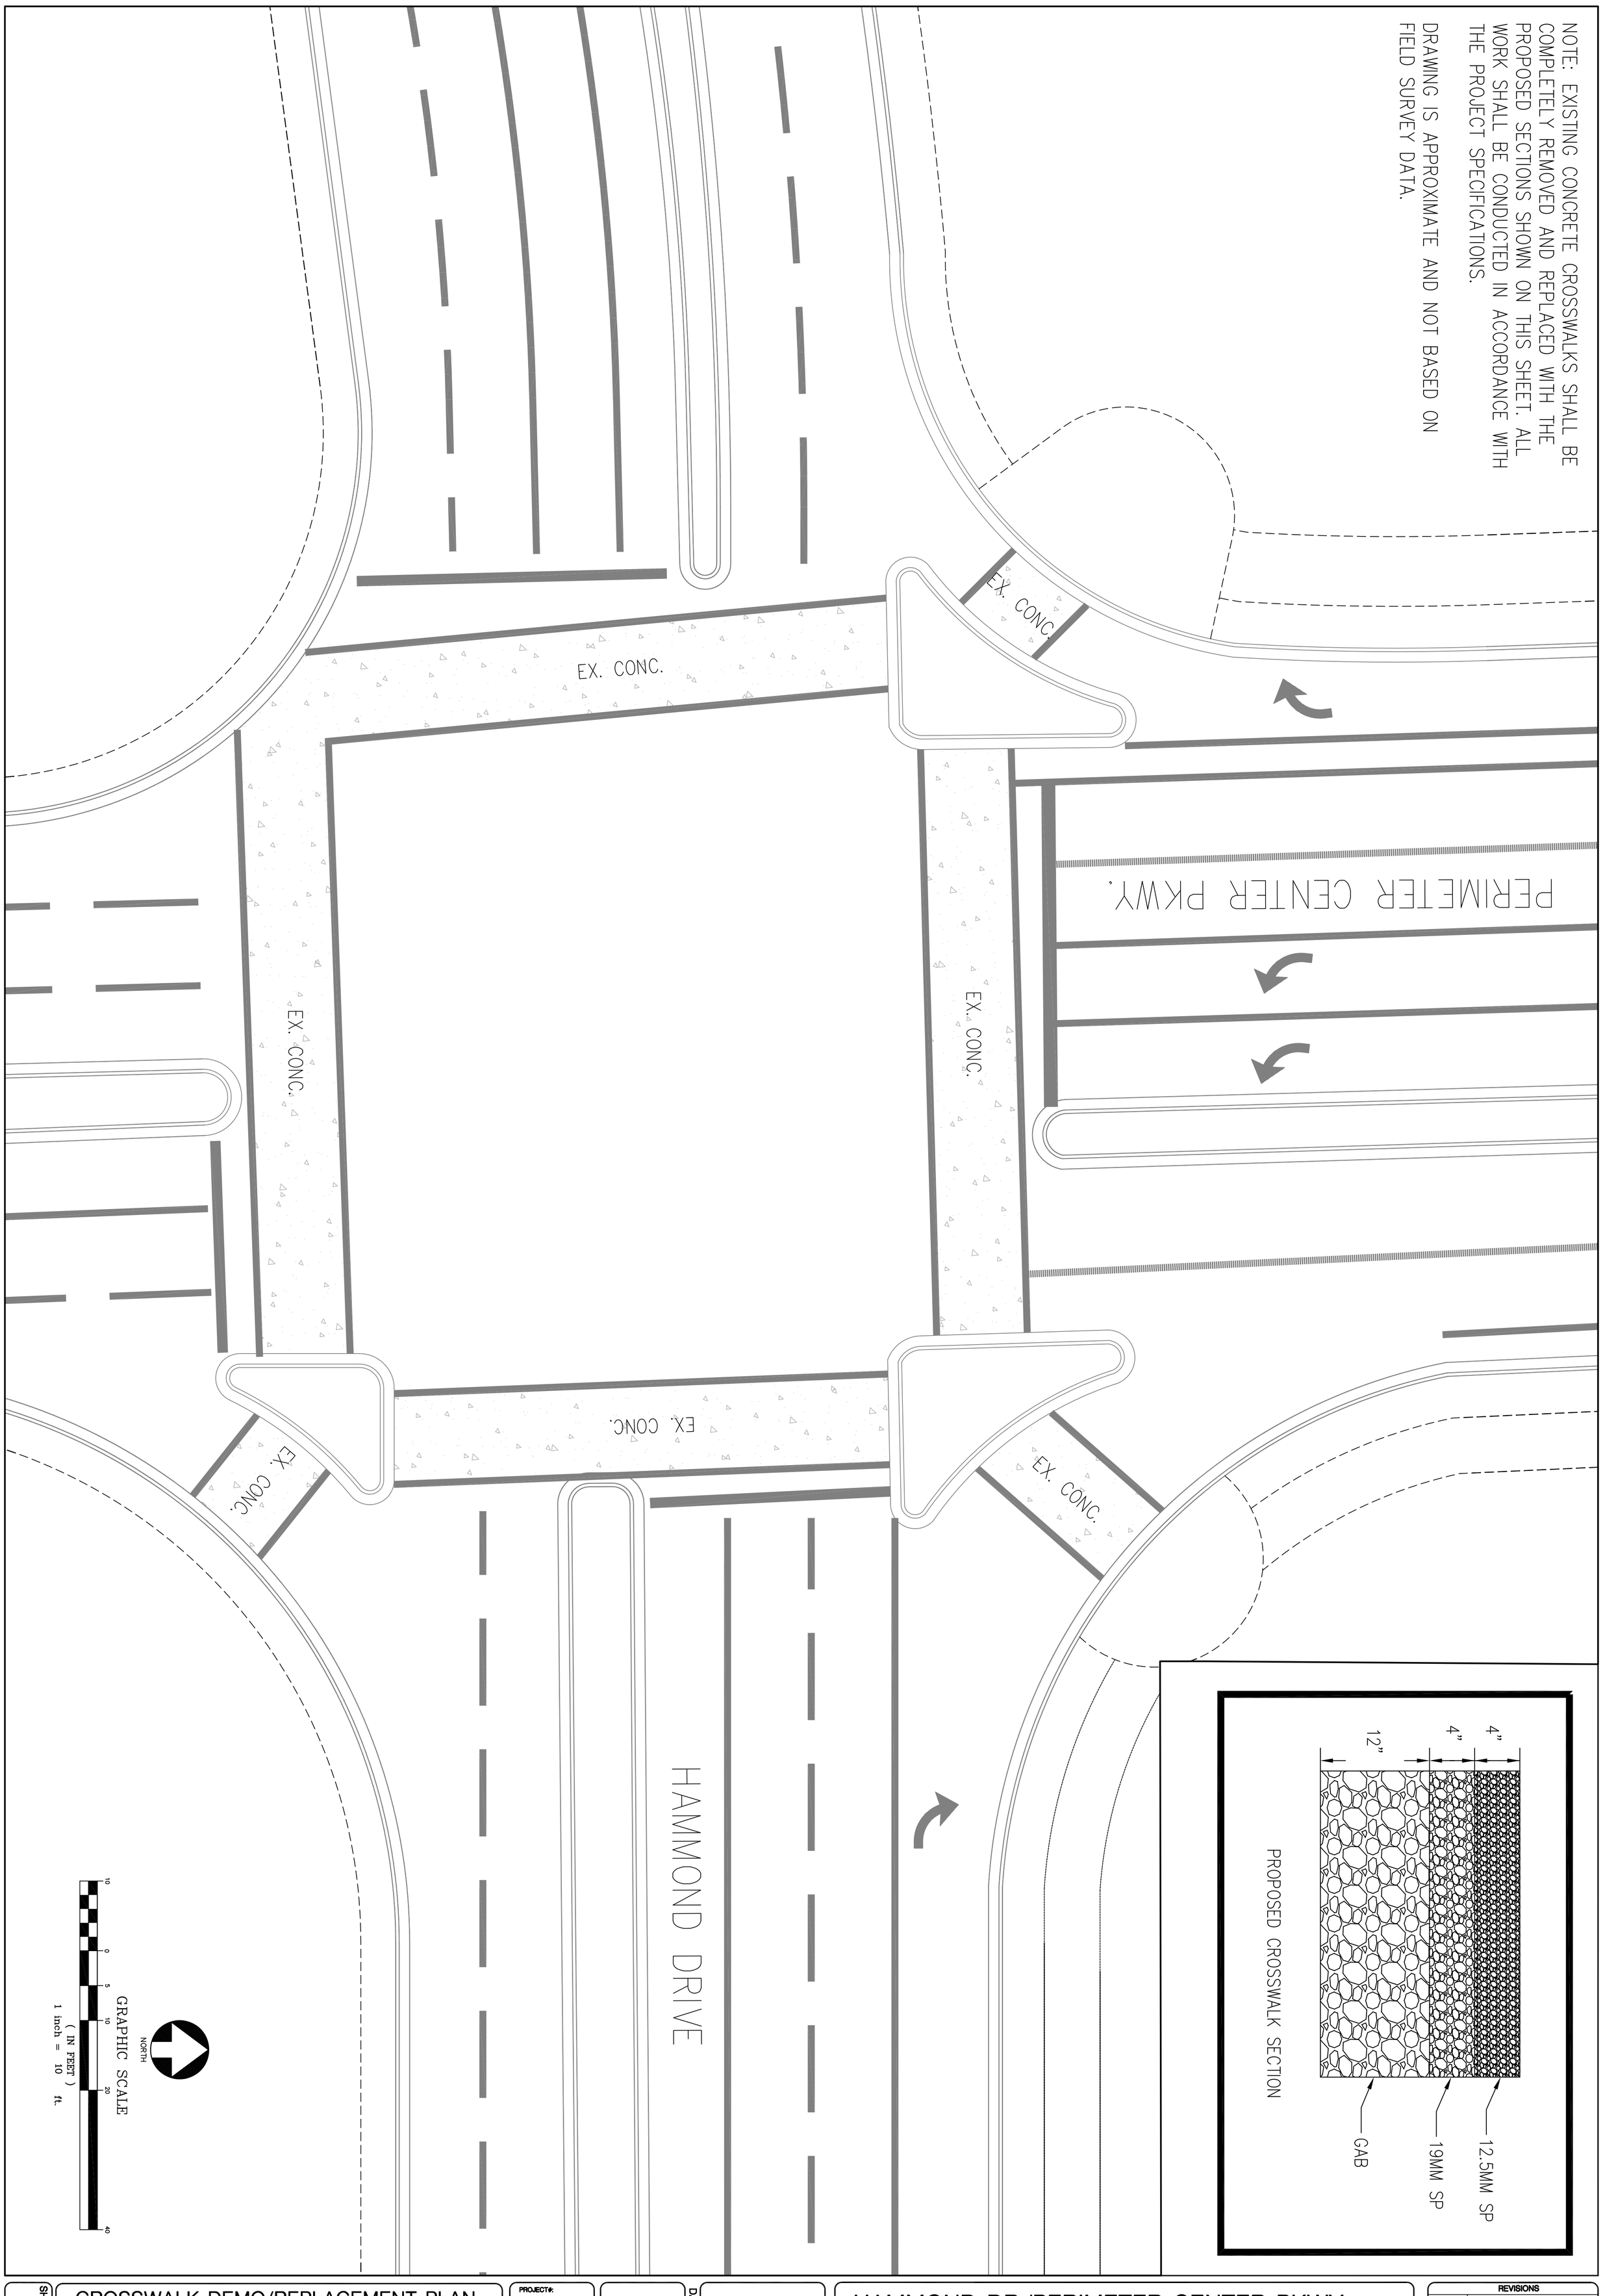

SHEET 1

CROSSWALK DEMO/REPLACEMENT PLAN

LOWE ENGINEERS

SIX CONCOURSE PARKWAY
SUITE 1000
ATLANTA, GEORGIA 30328
TEL: 770-857-8400
FAX: 770-857-8401

PROJECT#: 11-0082

DRAWN BY:

CHECKED BY:

COPYRIGHT © 2009 BY LOWE ENGINEERS,LLC. ALL RIGHTS RESERVED. THIS DOCUMENT IS THE PROPERTY OF LOWEENGINEERS, LLC. AND IS TO BE USED ONLY FOR THE PROJECT SPECIFIED HEREIN. IT IS NOT TO BE USED ON OTHER PROJECTS OR EXTENSIONS TO THIS PROJECT, IN WHOLE OR IN PART, EXCEPT BY EXPRESSED WRITTEN AGREEMENT WITH LOWE ENGINEERS, LLC. THIS MEDIA SHOULD NOT BE CONSIDERED A CERTIFIED DOCUMENT UNLESS IT IS PROPERLY SIGNED AND SEALED.

DATE: 05/01/13

HAMMOND DR./PERIMETER CENTER PKWY.

CROSSWALK REPAIR

PREPARED FOR

PERIMETER COMMUNITY IMPROVEMENT DISTRICT

REVISIONS

NO.	DATE

NOT ISSUED FOR CONSTRUCTION

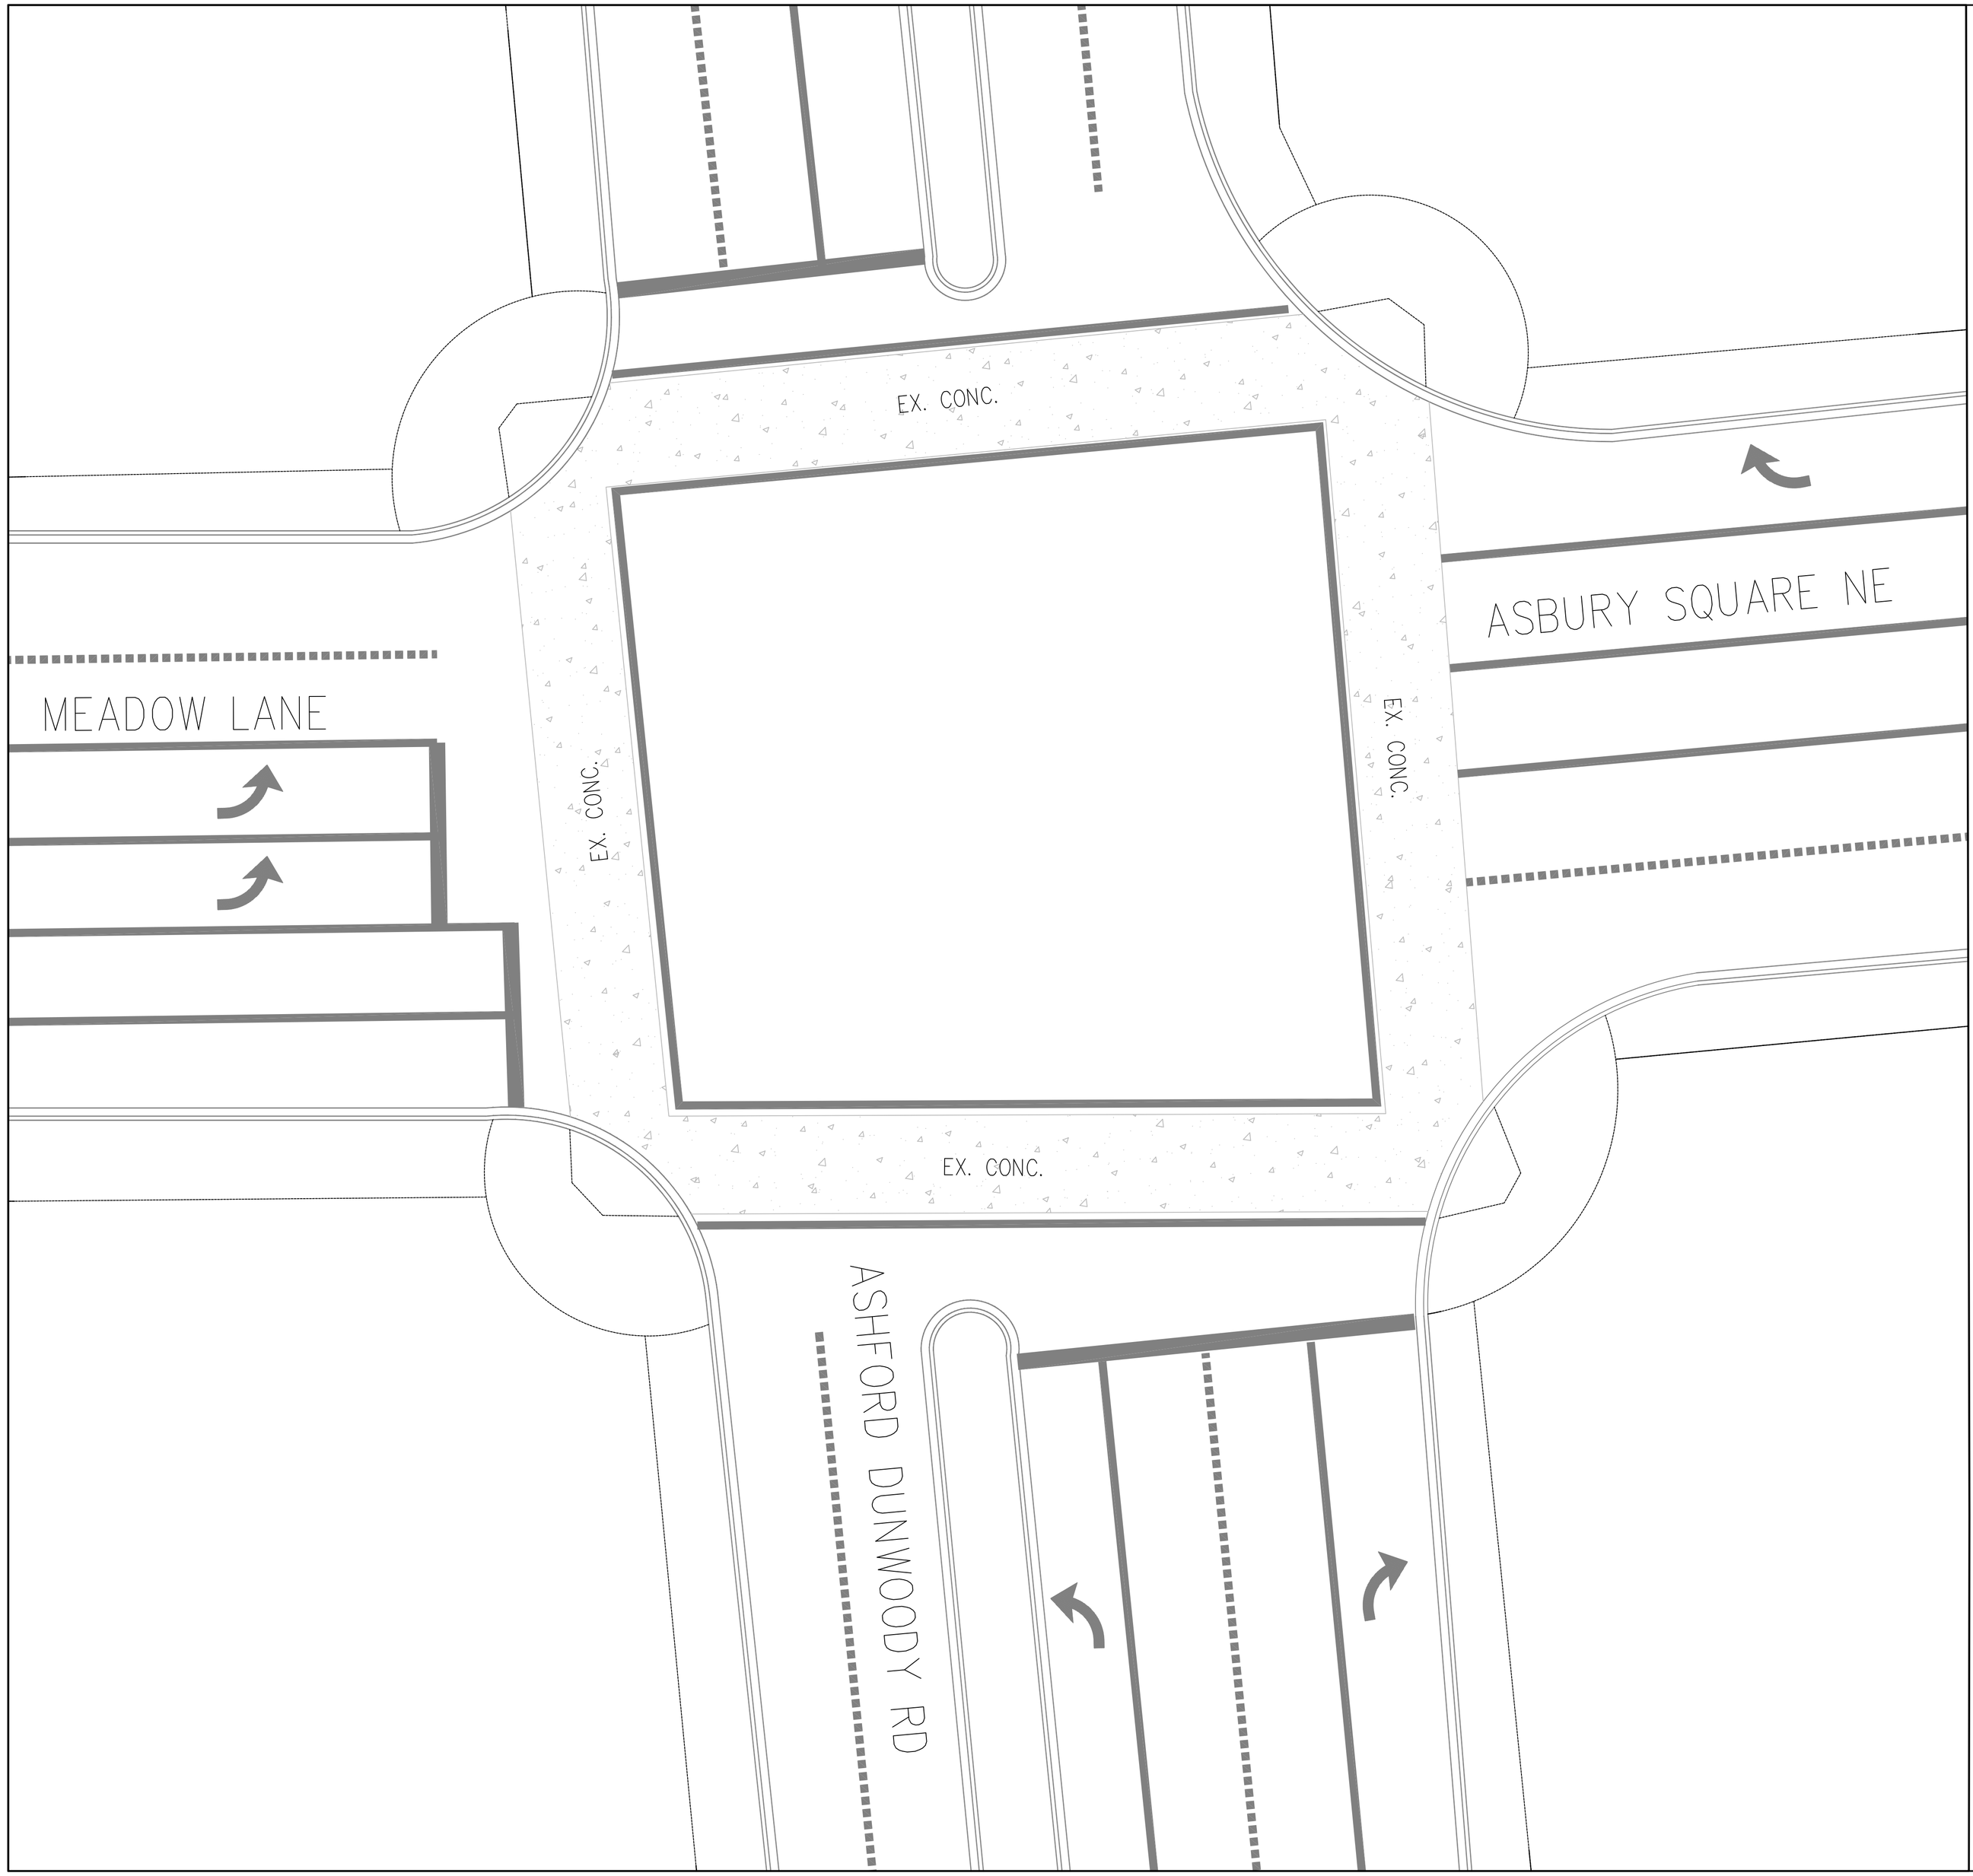

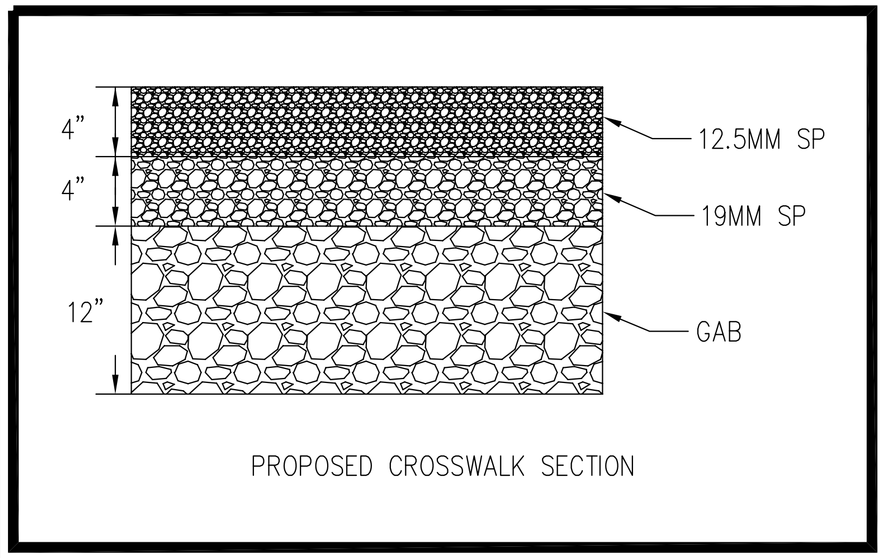

PROPOSED CROSSWALK SECTION

NOTE: EXISTING CONCRETE CROSSWALKS SHALL BE COMPLETELY REMOVED AND REPLACED WITH THE PROPOSED SECTIONS SHOWN ON THIS SHEET. ALL WORK SHALL BE CONDUCTED IN ACCORDANCE WITH THE PROJECT SPECIFICATIONS.

DRAWING IS APPROXIMATE AND NOT BASED ON FIELD SURVEY DATA.

NORTH

GRAPHIC SCALE

10 0 5 10 20 40

(IN FEET)
1 inch = 10 ft.

REVISIONS

NO.	DATE

ASHFORD DUNWOODY/MEADOW LANE
CROSSWALK REPAIR
PREPARED FOR
PERIMETER COMMUNITY IMPROVEMENT DISTRICT

DATE: 05/01/13

COPYRIGHT © 2009 BY LOWE ENGINEERS, LLC. ALL RIGHTS RESERVED. THIS DOCUMENT IS THE PROPERTY OF LOWE ENGINEERS, LLC AND IS TO BE USED ONLY FOR THE PROJECT OF ORIGINATION. IT IS NOT TO BE USED ON ORIGINAL PROJECTS, IN WHOLE OR IN PART, EXCEPT BY PERMISSION WRITTEN AGREEMENT WITH LOWE ENGINEERS, LLC. THIS MEDIA SHOULD NOT BE CONSIDERED A PROPERTY DOCUMENT UNLESS IT IS PROPERLY SIGNED AND SEALED.

PROJECT#: 11-0082

DRAWN BY:

CHECKED BY:

CROSSWALK DEMO/REPLACEMENT PLAN

LOWE ENGINEERS
SIX CONCOURSE PARKWAY
SUITE 1000
ATLANTA, GEORGIA 30328
TEL: 770-857-8400
FAX: 770-857-8401

SHEET 1

NOT ISSUED FOR CONSTRUCTION

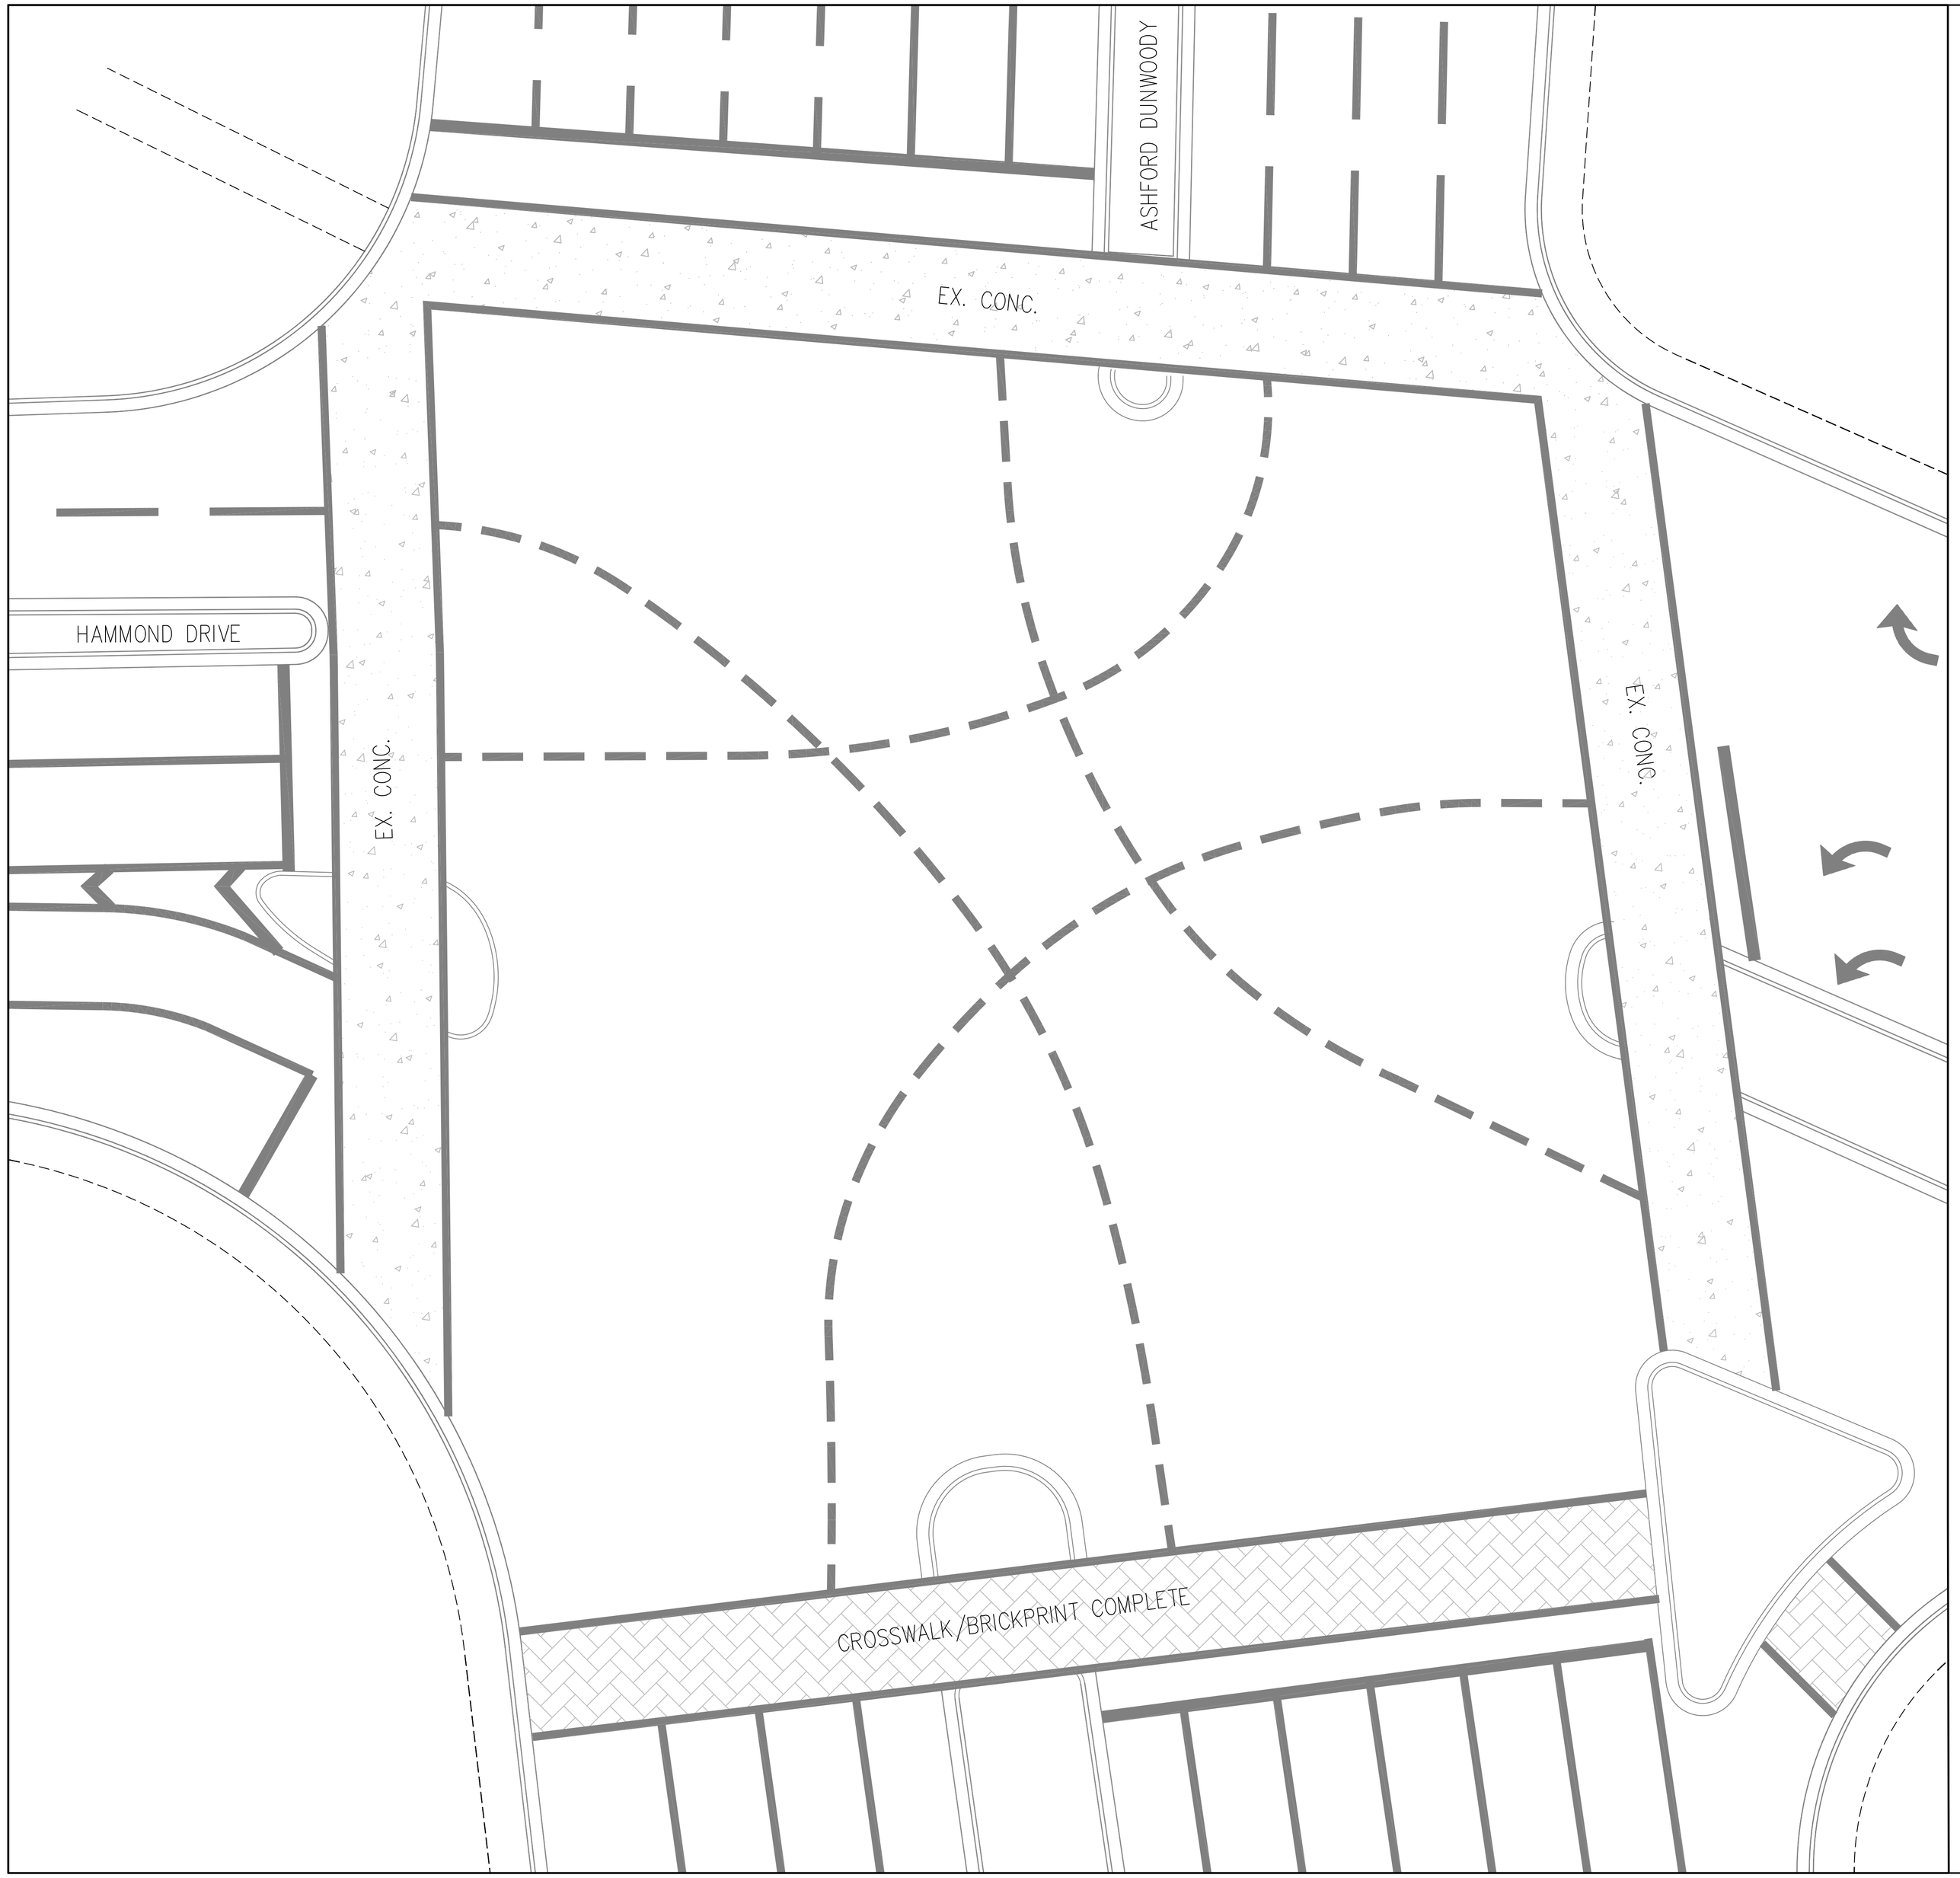

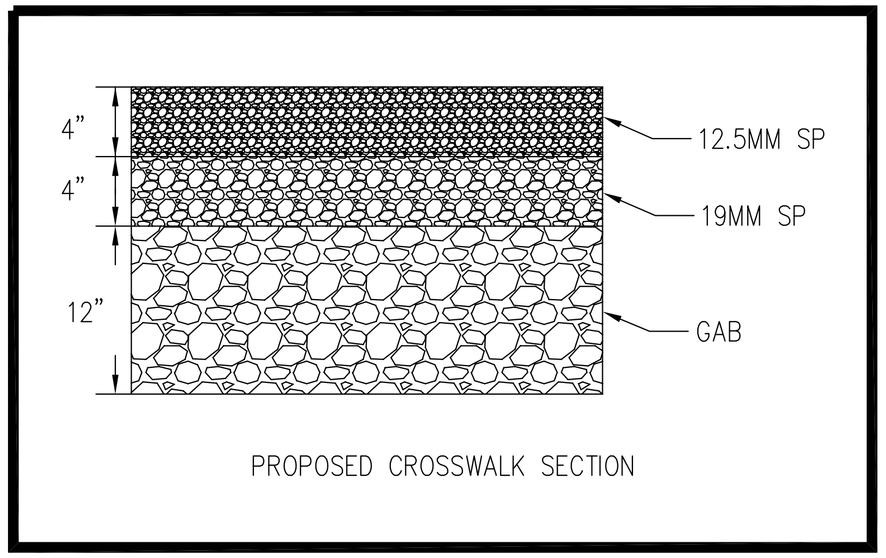

PROPOSED CROSSWALK SECTION

NOTE: EXISTING CONCRETE CROSSWALKS SHALL BE COMPLETELY REMOVED AND REPLACED WITH THE PROPOSED SECTIONS SHOWN ON THIS SHEET. ALL WORK SHALL BE CONDUCTED IN ACCORDANCE WITH THE PROJECT SPECIFICATIONS.

DRAWING IS APPROXIMATE AND NOT BASED ON FIELD SURVEY DATA.

NORTH

GRAPHIC SCALE

10 0 5 10 20 40

(IN FEET)
1 inch = 10 ft.

REVISIONS

NO.	DATE

ASHFORD DUNWOODY ROAD/HAMMOND DR.

CROSSWALK REPAIR

PREPARED FOR

PERIMETER COMMUNITY IMPROVEMENT DISTRICT

DATE: 05/01/13

COPYRIGHT © 2009 BY LOWE ENGINEERS, LLC. ALL RIGHTS RESERVED. THIS DOCUMENT IS THE PROPERTY OF LOWE ENGINEERS, LLC AND IS TO BE USED ONLY FOR THE PROJECT SPECIFIED. IT IS NOT TO BE USED ON ANY OTHER PROJECT, IN WHOLE OR IN PART, EXCEPT BY PERMISSION WRITTEN AGREEMENT WITH LOWE ENGINEERS, LLC. THIS DATA SHOULD NOT BE CONSIDERED A PROPERTY DOCUMENT UNLESS IT IS PROPERLY SIGNED AND SEALED.

PROJECT#: 11-0082

DRAWN BY:

CHECKED BY:

CROSSWALK DEMO/REPLACEMENT PLAN

LOWE ENGINEERS
SIX CONCOURSE PARKWAY
SUITE 1000
ATLANTA, GEORGIA 30328
TEL: 770-857-8400
FAX: 770-857-8401

SHEET 1

NOT ISSUED FOR CONSTRUCTION

NOTE: EXISTING CONCRETE CROSSWALKS SHALL BE COMPLETELY REMOVED AND REPLACED WITH THE PROPOSED SECTIONS SHOWN ON THIS SHEET. ALL WORK SHALL BE CONDUCTED IN ACCORDANCE WITH THE PROJECT SPECIFICATIONS.

DRAWING IS APPROXIMATE AND NOT BASED ON FIELD SURVEY DATA.

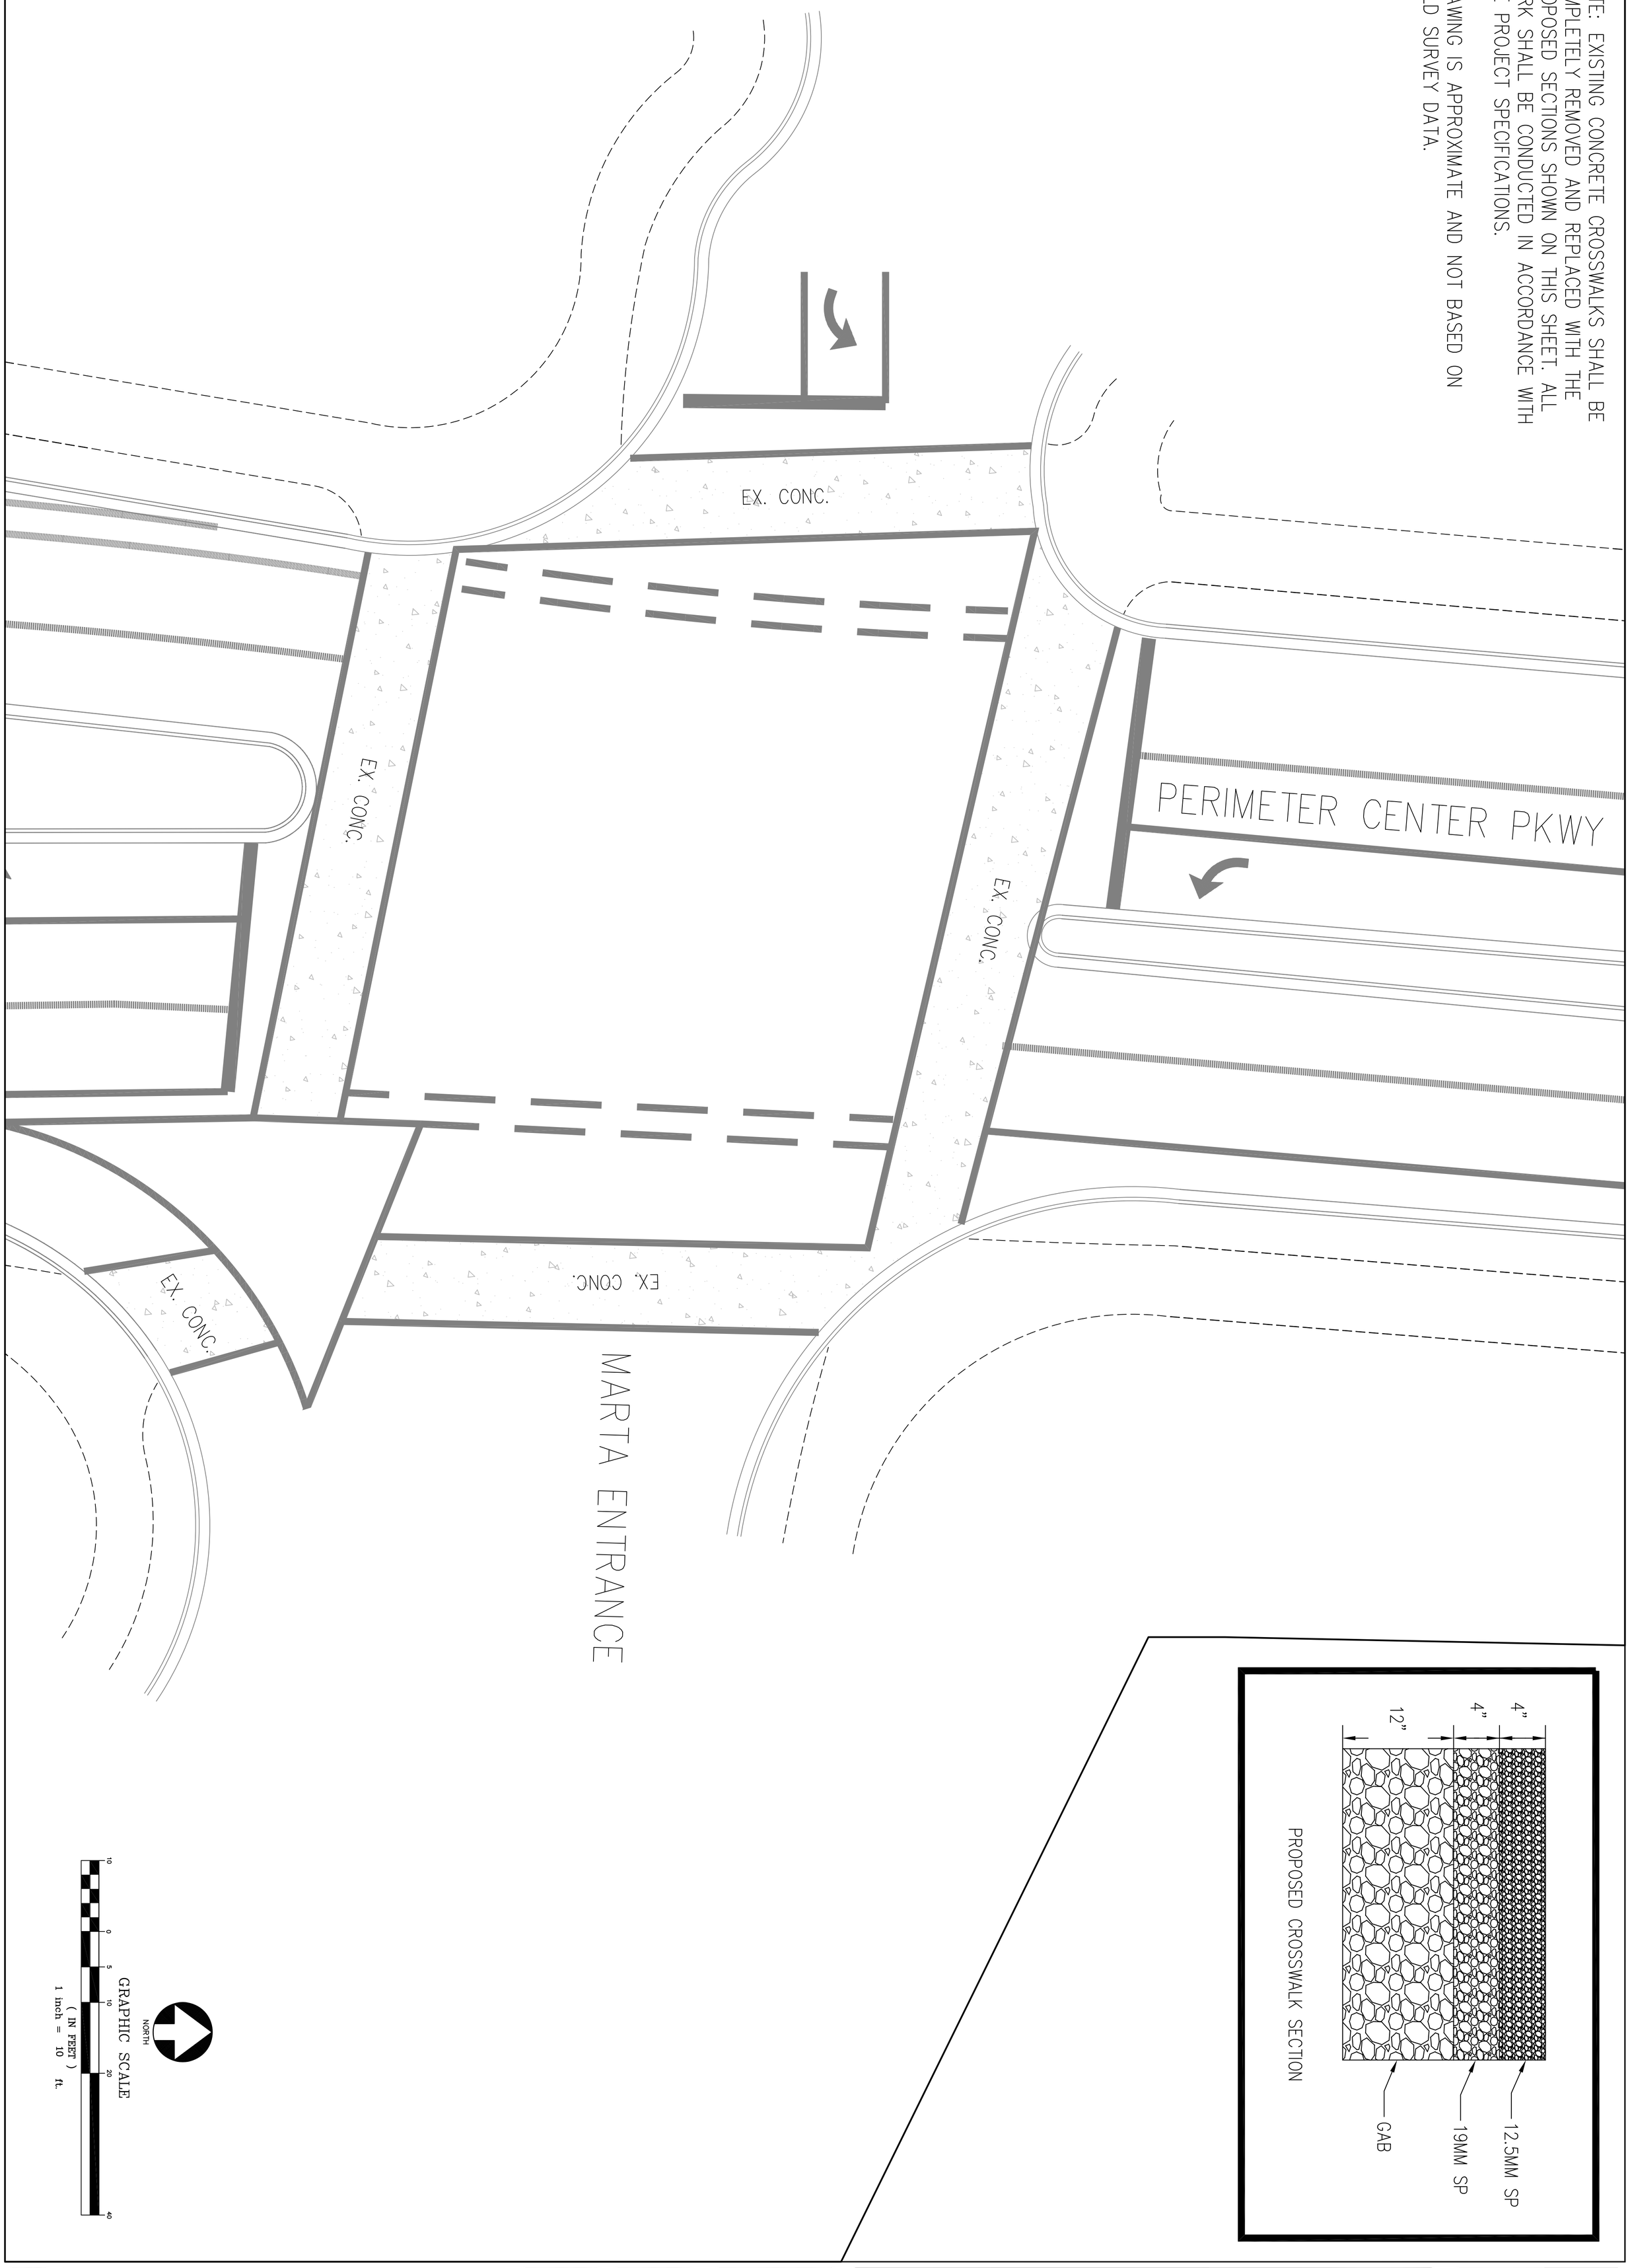

SHEET 1

CROSSWALK DEMO/REPLACEMENT PLAN

LOWE ENGINEERS
SIX CONCOURSE PARKWAY
SUITE 1000
ATLANTA, GEORGIA 30328
TEL: 770-857-8400
FAX: 770-857-8401

PROJECT#: 11-0082
DRAWN BY:
CHECKED BY:

COPYRIGHT © 2009 BY LOWE ENGINEERS,LLC. ALL RIGHTS RESERVED. THIS DOCUMENT IS THE PROPERTY OF LOWEENGINEERS, LLC. AND IS TO BE USED ONLY FOR THE PROJECT SPECIFIED HEREIN. IT IS NOT TO BE USED ON OTHER PROJECTS OR EXTENSIONS TO THIS PROJECT, IN WHOLE OR IN PART, EXCEPT BY EXPRESSED WRITTEN AGREEMENT WITH LOWE ENGINEERS, LLC. THIS MEDIA SHOULD NOT BE CONSIDERED A CERTIFIED DOCUMENT UNLESS IT IS PROPERLY SIGNED AND SEALED.

DATE: 05/01/13

PERIMETER CENTER PKWY/MARTA STATION

CROSSWALK REPAIR

PREPARED FOR

PERIMETER COMMUNITY IMPROVEMENT DISTRICT

REVISIONS

NO.	DATE

NOT ISSUED FOR CONSTRUCTION

NOTE: EXISTING CONCRETE CROSSWALKS SHALL BE COMPLETELY REMOVED AND REPLACED WITH THE PROPOSED SECTIONS SHOWN ON THIS SHEET. ALL WORK SHALL BE CONDUCTED IN ACCORDANCE WITH THE PROJECT SPECIFICATIONS.

DRAWING IS APPROXIMATE AND NOT BASED ON FIELD SURVEY DATA.

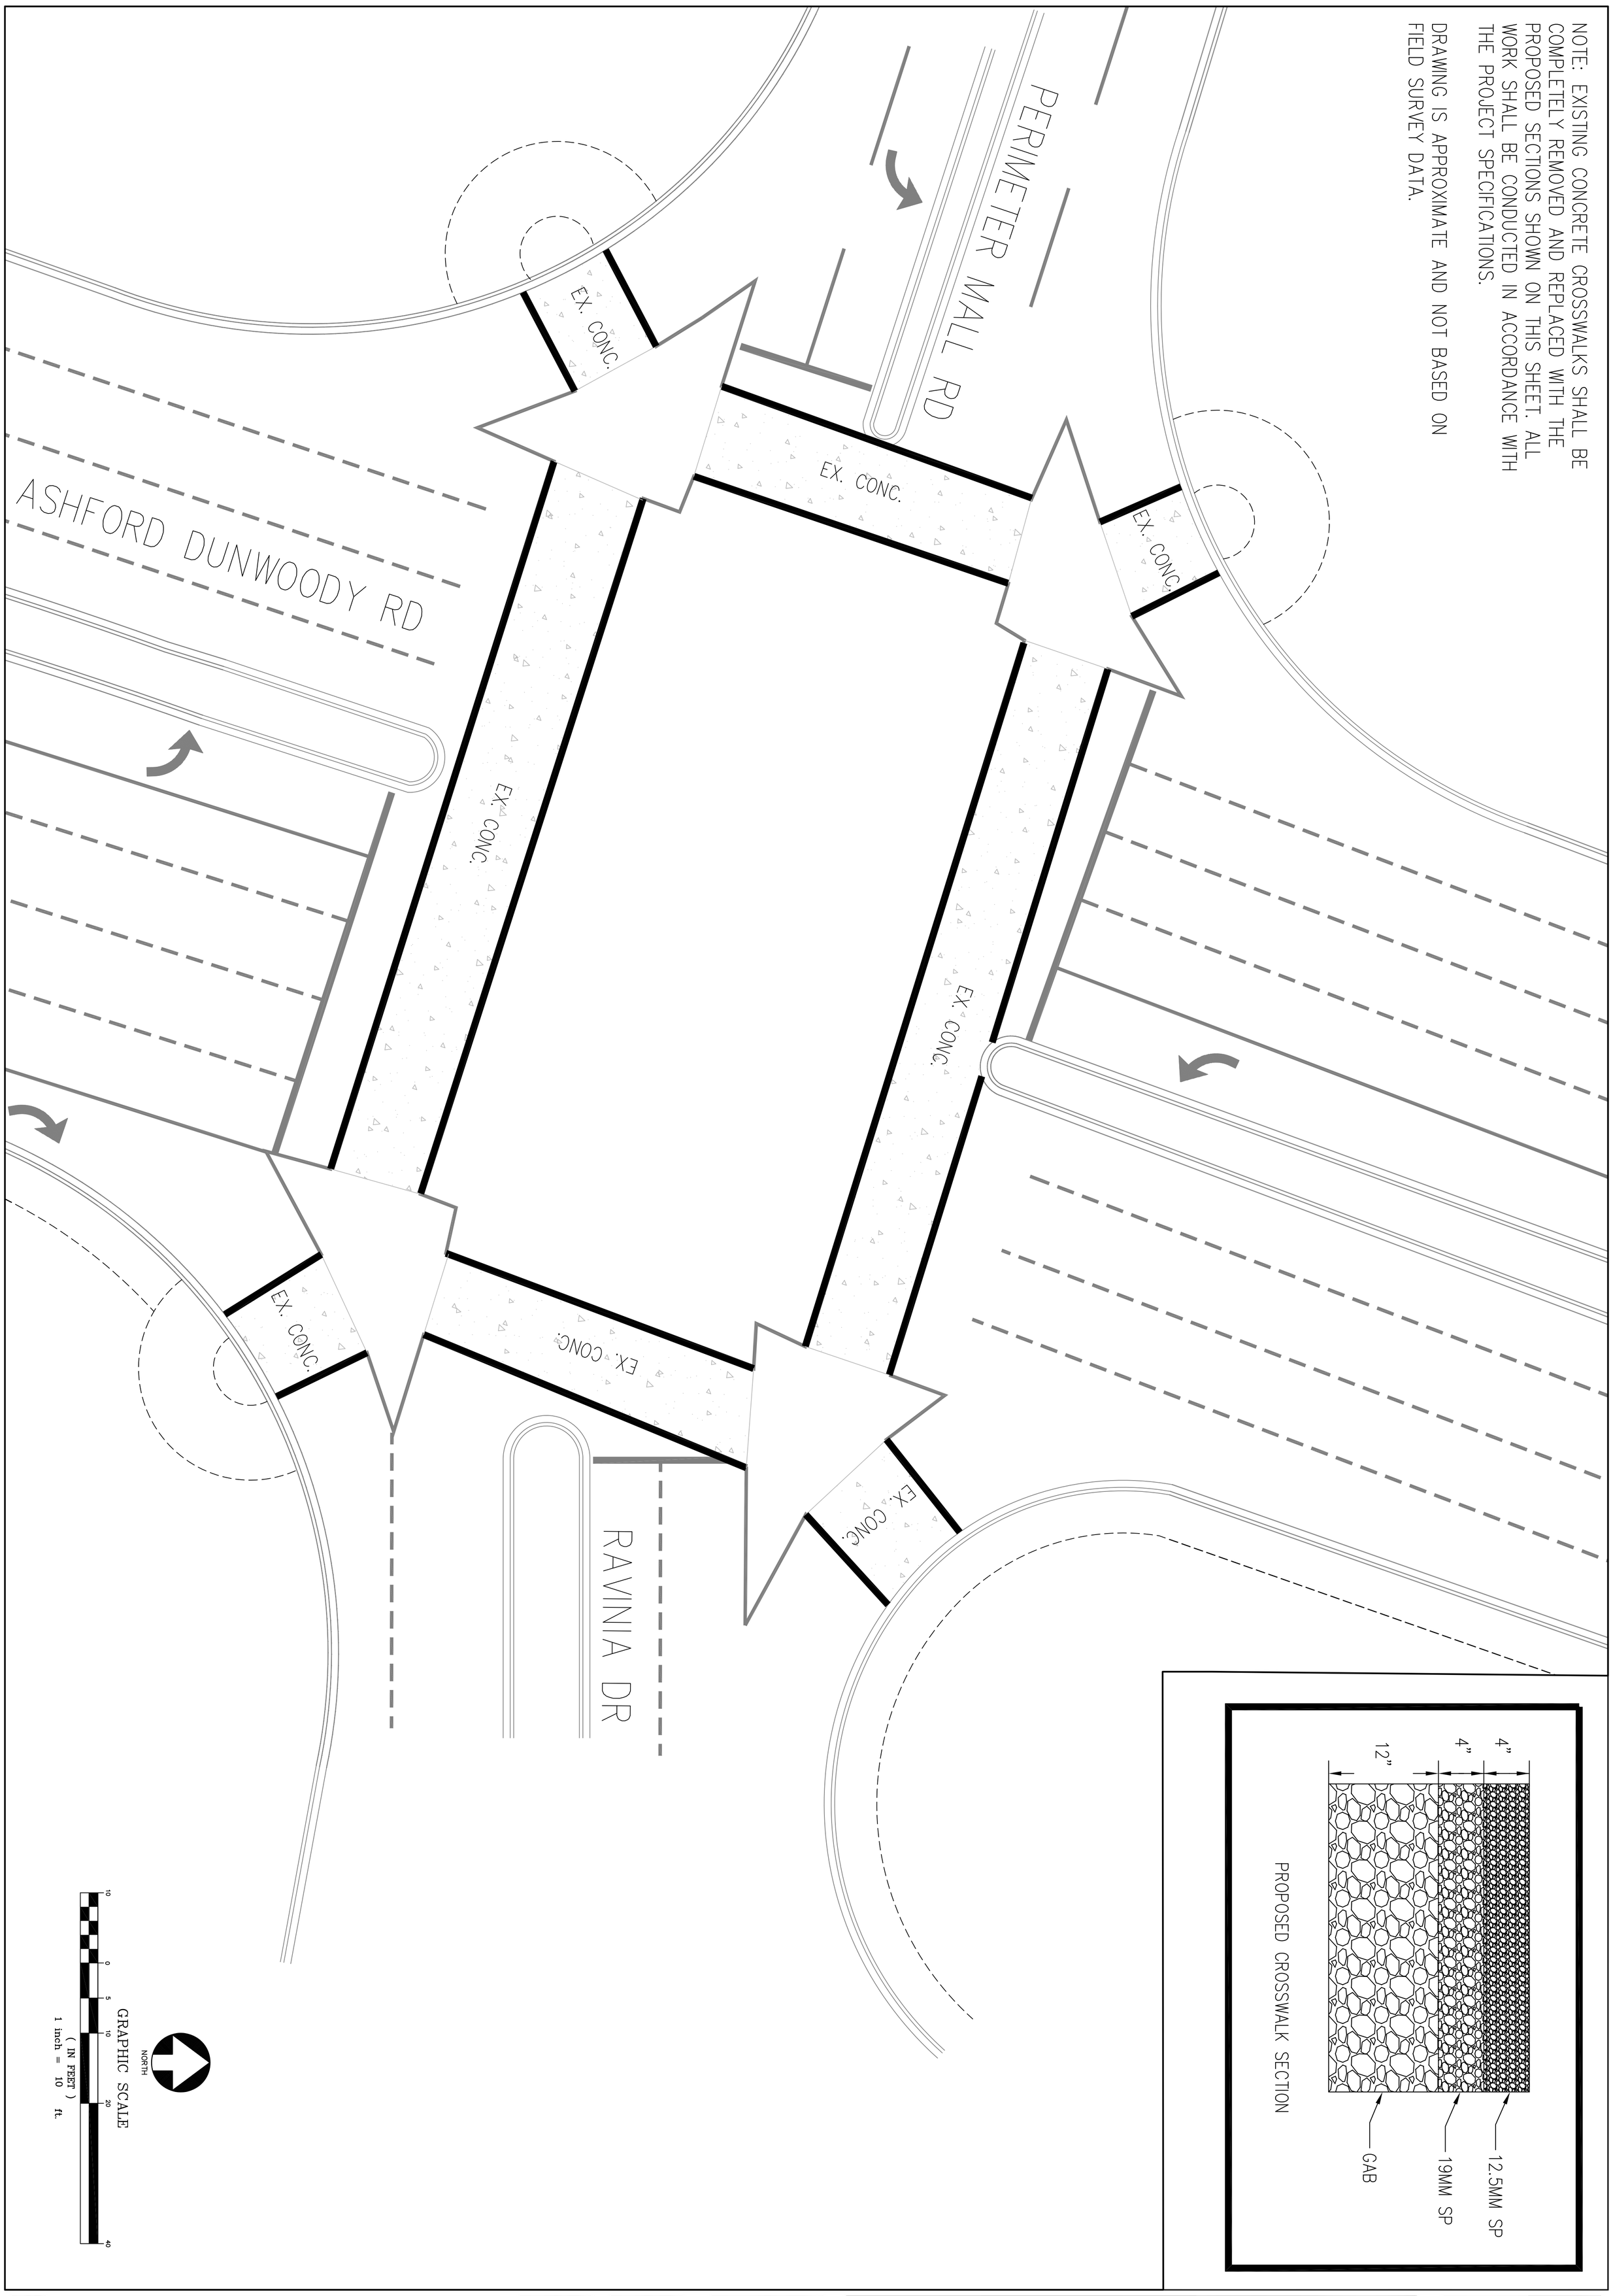

SHEET 1

CROSSWALK DEMO/REPLACEMENT PLAN

LOWE ENGINEERS

SIX CONCOURSE PARKWAY
SUITE 1000
ATLANTA, GEORGIA 30328
TEL: 770-857-8400
FAX: 770-857-8401

PROJECT#: 11-0082

DRAWN BY:

CHECKED BY:

COPYRIGHT © 2009 BY LOWE ENGINEERS,LLC. ALL RIGHTS RESERVED. THIS DOCUMENT IS THE PROPERTY OF LOWEENGINEERS, LLC. AND IS TO BE USED ONLY FOR THE PROJECT SPECIFIED HEREIN. IT IS NOT TO BE USED ON OTHER PROJECTS OR EXTENSIONS TO THIS PROJECT, IN WHOLE OR IN PART, EXCEPT BY EXPRESSED WRITTEN AGREEMENT WITH LOWE ENGINEERS, LLC. THIS MEDIA SHOULD NOT BE CONSIDERED A CERTIFIED DOCUMENT UNLESS IT IS PROPERLY SIGNED AND SEALED.

DATE: 10/08/12

ASHFORD DUNWOODY AT RAVINIA DR

CROSSWALK REPAIR

PREPARED FOR

PERIMETER COMMUNITY IMPROVEMENT DISTRICT

REVISIONS

NO.	DATE

NOT ISSUED FOR CONSTRUCTION

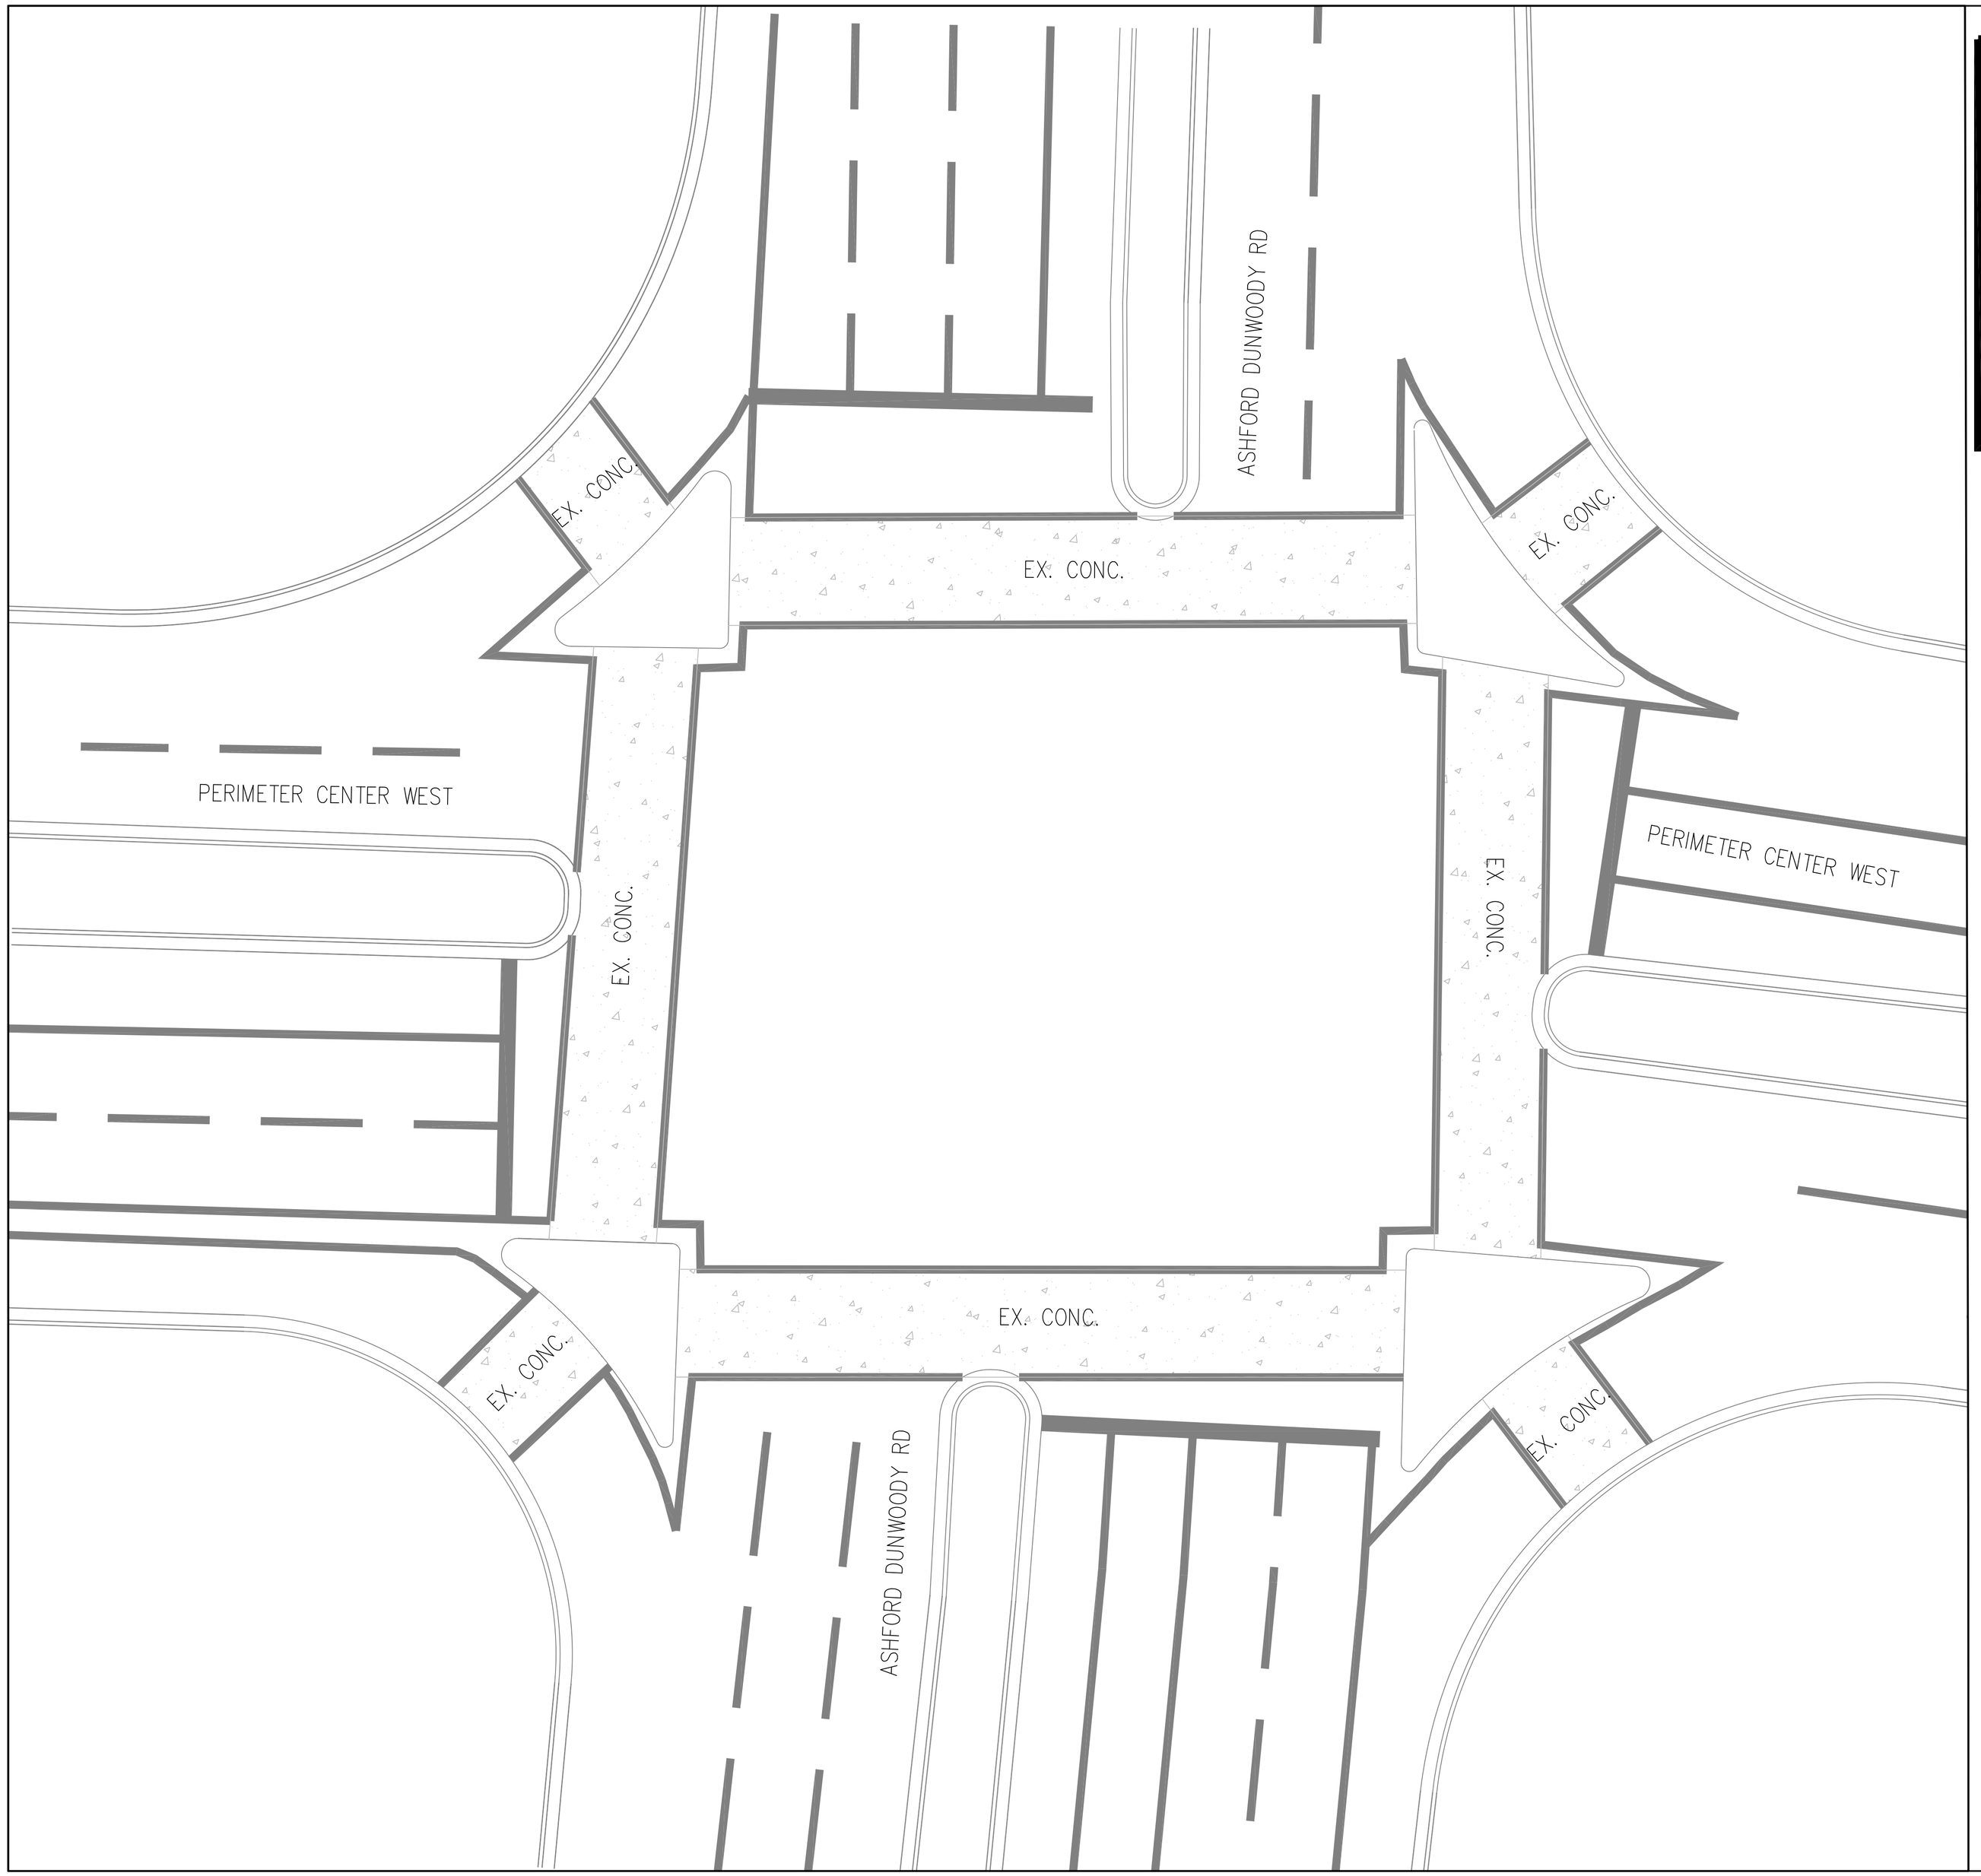

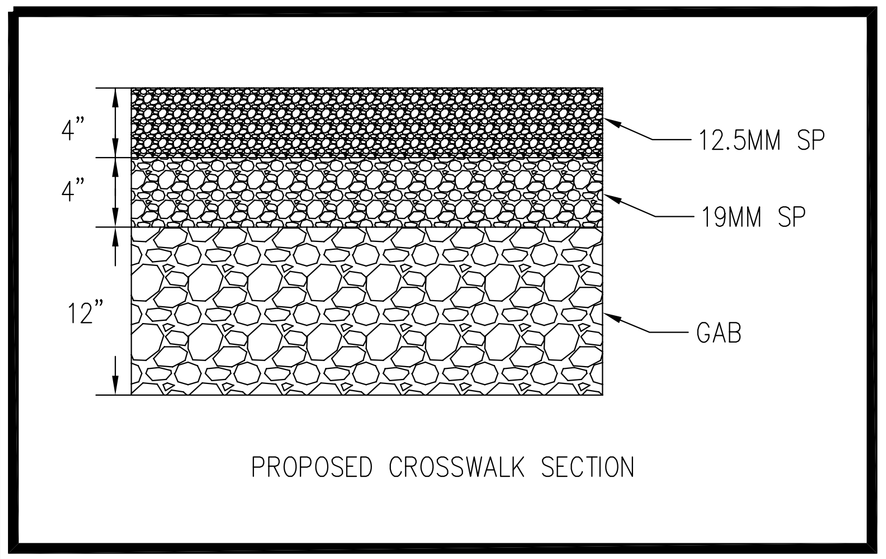

PROPOSED CROSSWALK SECTION

NOTE: EXISTING CONCRETE CROSSWALKS SHALL BE COMPLETELY REMOVED AND REPLACED WITH THE PROPOSED SECTIONS SHOWN ON THIS SHEET. ALL WORK SHALL BE CONDUCTED IN ACCORDANCE WITH THE PROJECT SPECIFICATIONS.

DRAWING IS APPROXIMATE AND NOT BASED ON FIELD SURVEY DATA.

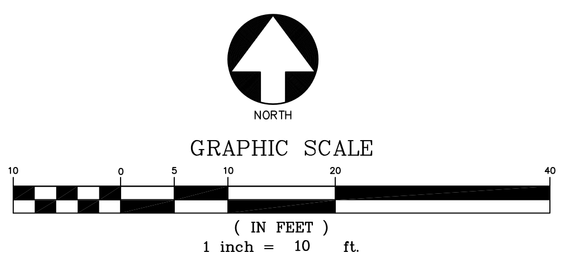

NO.	REVISIONS DATE

ASHFORD DUNWOODY/PERIM. CENTER WEST

CROSSWALK REPAIR

PREPARED FOR

PERIMETER COMMUNITY IMPROVEMENT DISTRICT

DATE: 05/01/13

COPYRIGHT © 2009 BY LOWE ENGINEERS, LLC. ALL RIGHTS RESERVED. THIS DOCUMENT IS THE PROPERTY OF LOWE ENGINEERS, LLC AND IS TO BE USED ONLY FOR THE PROJECT SPECIFIED HEREIN. IT IS NOT TO BE USED ON ANY OTHER PROJECT, IN WHOLE OR IN PART, EXCEPT BY PRIOR WRITTEN CONSENT WITH LOWE ENGINEERS, LLC. THIS MEDIA SHOULD NOT BE CONSIDERED A PROPER DOCUMENT UNLESS IT IS PROPERLY SIGNED AND SEALED.

PROJECT#: 11-0082

DRAWN BY:

CHECKED BY:

CROSSWALK DEMO/REPLACEMENT PLAN

LOWE ENGINEERS
SIX CONCOURSE PARKWAY
SUITE 1000
ATLANTA, GEORGIA 30328
TEL: 770-857-8400
FAX: 770-857-8401

SHEET 1

NOT ISSUED FOR CONSTRUCTION