APPLICANT:
Mr. John Doe
xxx-xxx-xxxx

SITE ADDRESS:
NONAME FOOD MART
XXXX NONAME ROAD - SUITE X
DUNWOODY, GA. XXXXX

SEE VICINITY MAP FOR LOCATIONS

NEAREST PRIVATE RESIDENCE - A
XXXX PRIVATE DRIVE
XXX FEET ALONG DIRECT PATH OF TRAVEL

NEAREST CHURCH - B
NONAME CHURCH OF GEORGIA
XXXX WORSHIP RD.
0.X MILES(XXXX FEET)

NEAREST ADULT ENTERTAINMENT - C
NONAME ADULT ENT.
XXXX ADULT DRIVE
0.X MILES(XXXX FEET)

NEAREST PACKAGE STORE - D
NONAME PACKAGE STORE
XXXX PACKAGE DRIVE
0.X MILES(XXXX FEET)

NEAREST ALCOHOL TREATMENT CENTER - E
NONAME DRUG EVALUATIONS
XXXX ALCOHOL DRIVE
0.X MILES(XXXX FEET)

NEAREST SCHOOL GROUND OR COLLEGE CAMPUS - F
NONAME CHARTER SCHOOL
SCHOOL GROUND DRIVE
0.X MILES(XXXX FEET)

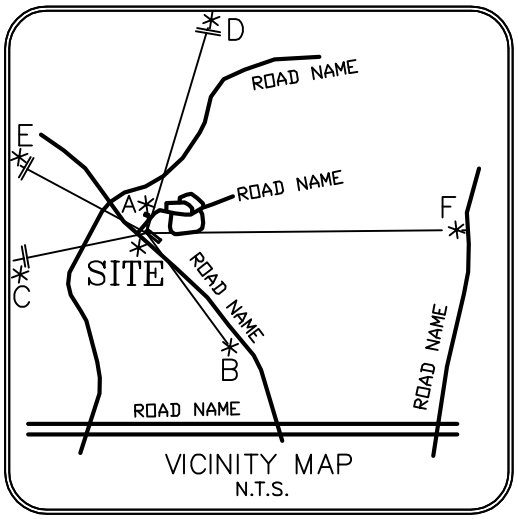

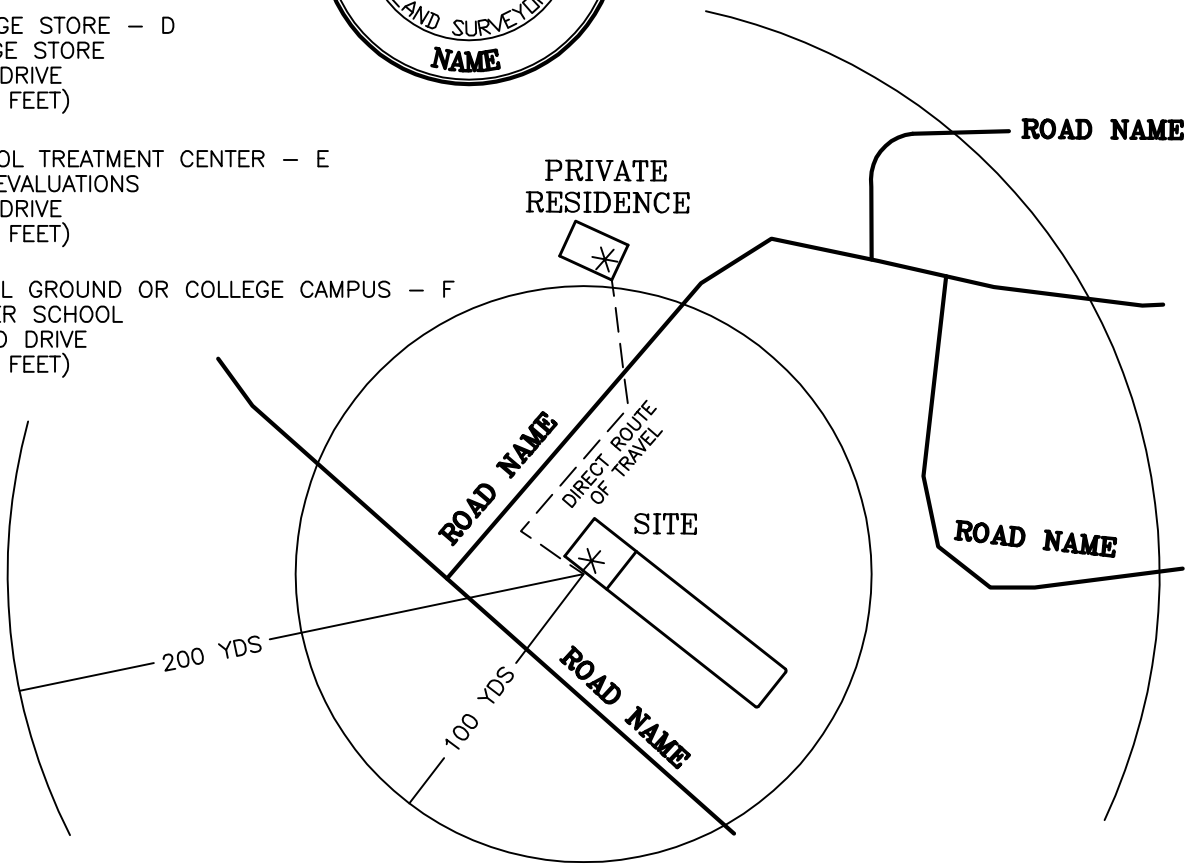

GRAPHIC SCALE

(IN FEET)
1 inch = 200 ft.

ALCOHOLIC BEVERAGE SURVEY FOR:

NONAME FOOD MART

XXX NONAME ROAD - SUITE X

NONAME LAND SURVEYORS
ADDRESS
PHONE NUMBER

No.	By	Date	Revision

Date:	Land Lot:	District:
County:	Scale: 1"=200'	Sheet No.
Drawn By:	Checked By:	
Job Number:	File Number:	