# VERMACK ROAD SIDEWALK INSTALLATION ALTERNATIVE 2

City of Dunwoody Georgia

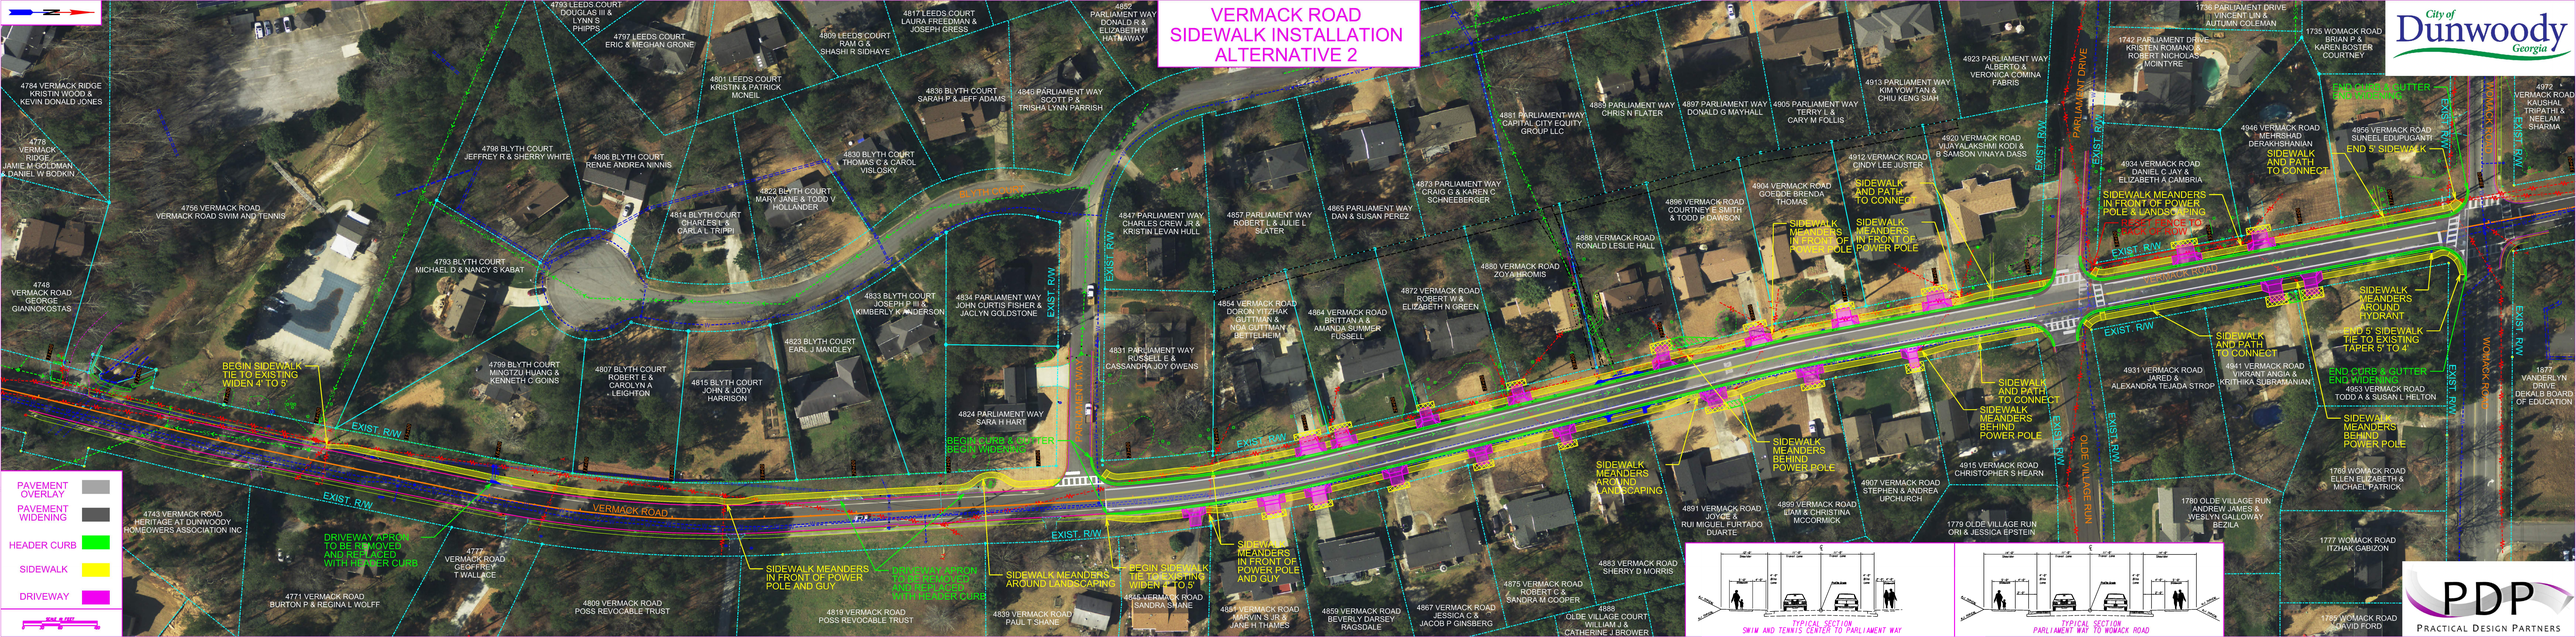


PDP
PRACTICAL DESIGN PARTNERS